

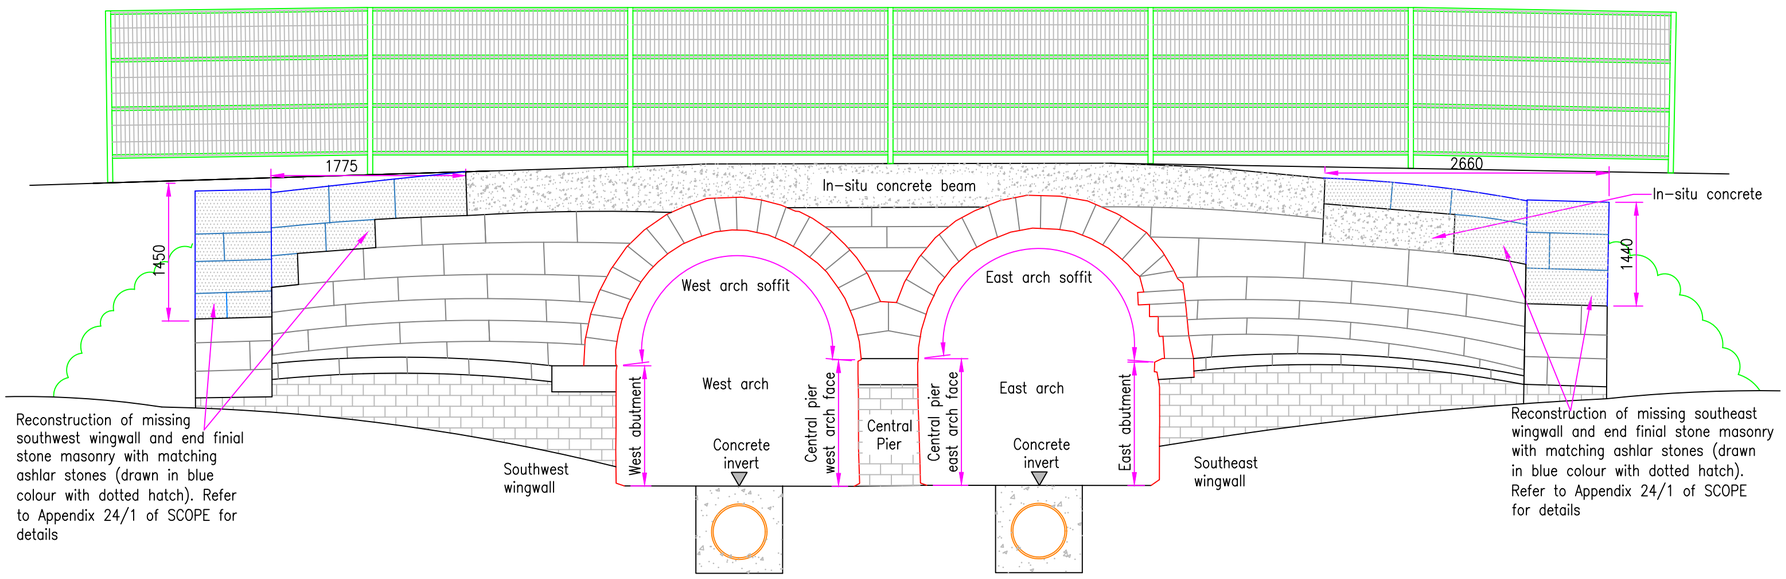



Proposed Downstream (South) Elevation

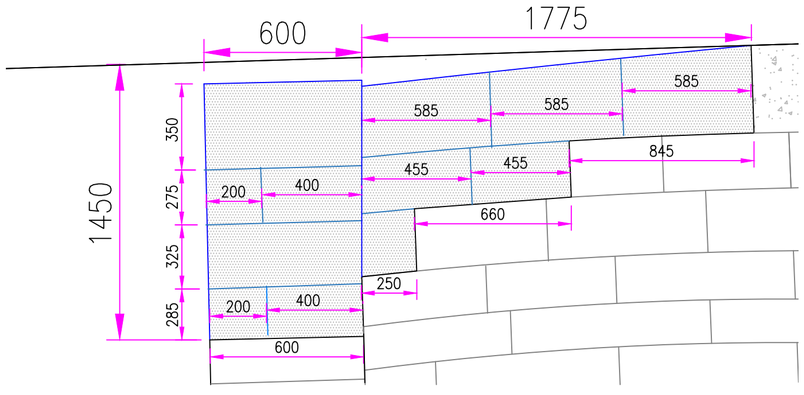


Proposed SouthWest Wingwall Measurements Elevation

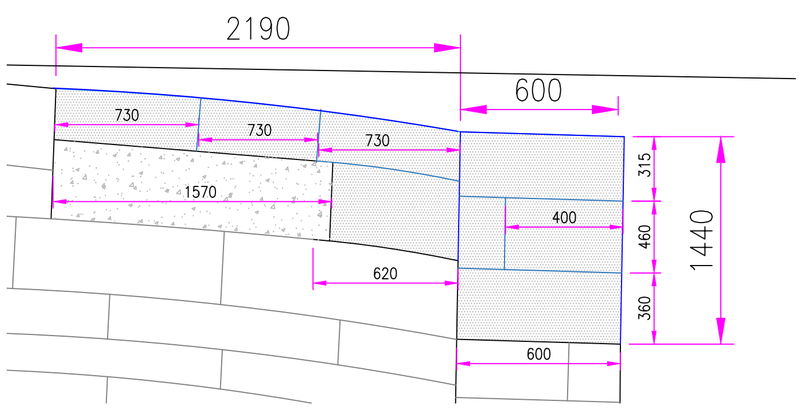


Proposed SouthEast Wingwall Measurements Elevation

NOTES:

(1) ALL DIMENSIONS ARE IN MILLIMETERS (mm) UNLESS NOTED OTHERWISE.

© Crown Copyright and database rights 2020. Ordnance Survey 100023251. You are not permitted to copy, sub-licence or sell any of the data to third parties in any form.

| AMENDMENT DETAILS | By | Chkd | Apvd | Date | No. |
|---|---|---|---|---|---|

| DRAWN BY | CHECKED BY | APPROVED BY |
|---|---|---|
| BW | LJ | LJ |
| Date Jan 26 | Date Jan 26 | Date Jan 26 |

ORIGINAL DRAWING SIZE 420 x 594 (A2)

DERBYSHIRE County Council

Chris Henning
Director - Economy, Transport and Environment

**PLACE**

HIGHWAYS DEVISION

STRUCTURES DESIGN

ISO 9001 Quality Management FM641223 / FM641224

PROJECT TITLE

MAINTINANCEWORKS TO
PAUL'S ARM BRIDGE
SHIPLEY LAKE RESERVOIR HEANOR

DRAWING TITLE

SOUTH WINGWALLS
RECONSTRUCTION OF MISSING STONES AND FINIALS
MEASURED SURVEY

| DCE Project Reference Number | 4646.04 | SCALE |
|---|---|---|
| Drawing Number | E44015/4646.04/05 | AS SHOWN |

File Location: J:\Consulting-and-Contracting\Structures-temp\Assessments\Various Assessments 2020\E44015 Paul's Arm\Repair Works 2023\Drawings\Pauls Arm Measured Survey.dwg
File Created: Mon 08-Jan-2024 - 11:28AM
Last Saved: Thu 08-Jan-2026 - 01:51PM