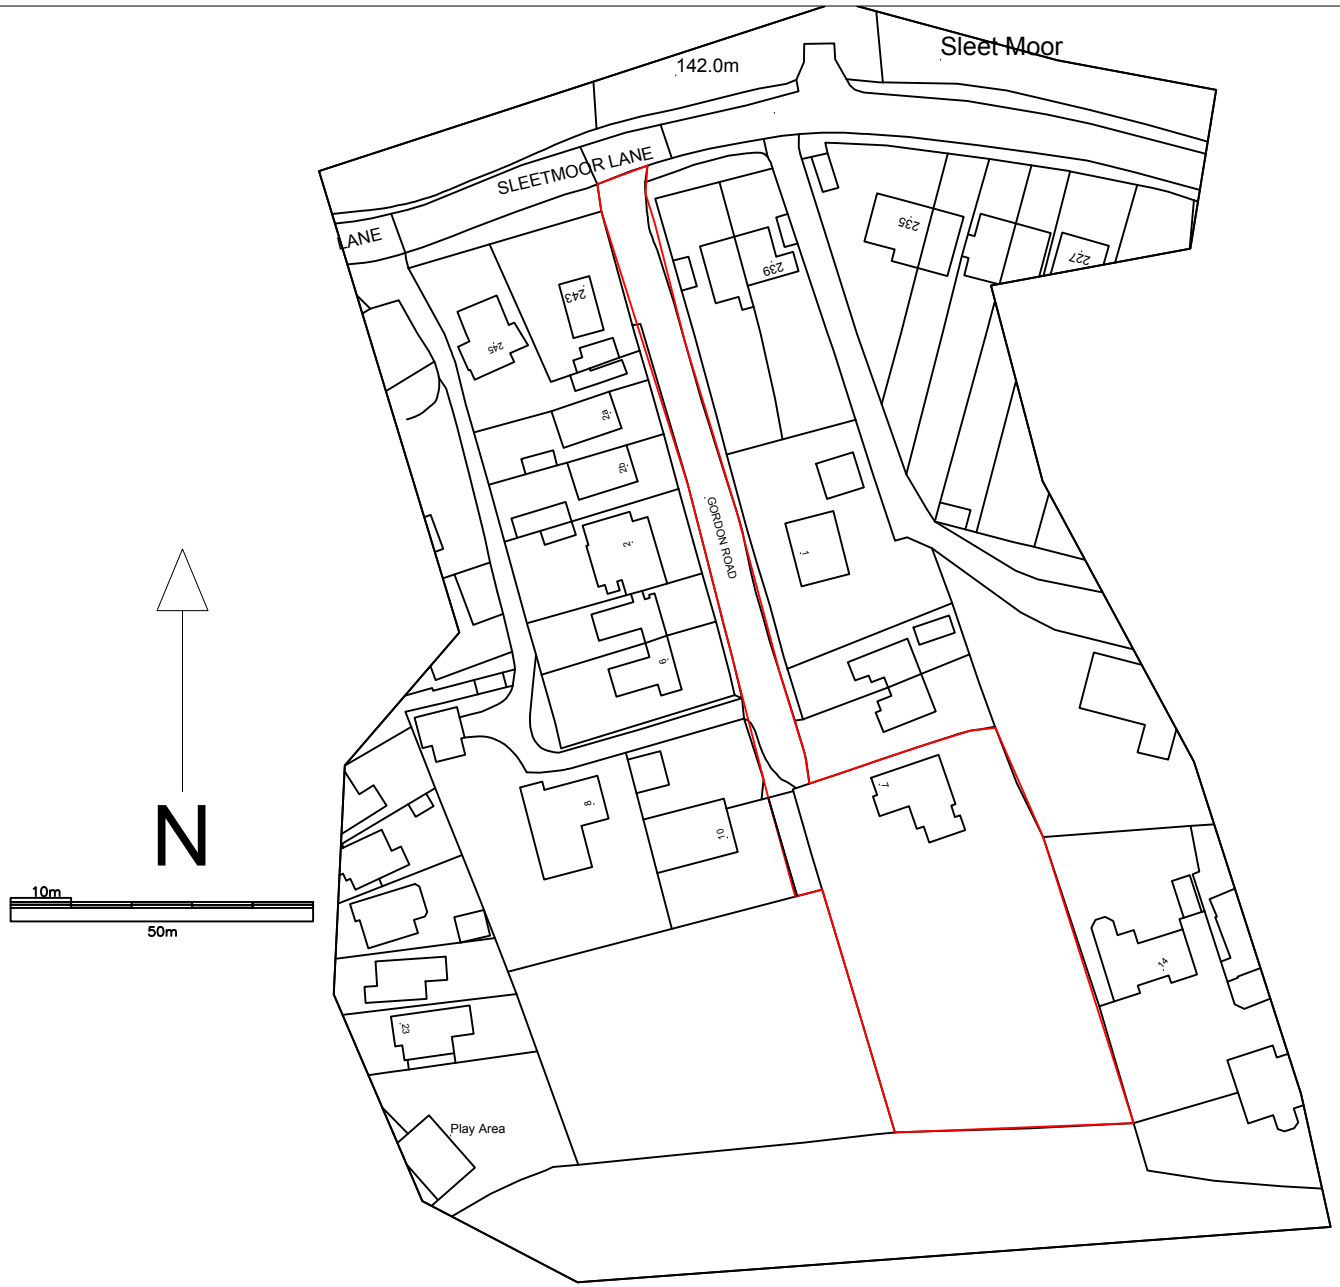

Site Address:	Drawing Title:	Drawing No: 001
7 Gordon Road Swanwick Alfreton DE551RJ	Site Location Plan All measurements to be checked on site.	
Date: November 2020 Re-Issue 2025	Drawn By: JF	
Scale: 1:1250	Checked By: JF	

JF Planning

© Crown Copyright and database rights 2020 OS Licence no. 100059809