
Location Plan

Site Address: **64a, Derby Road, Swanwick, Alfreton, DE55 1AB**

PlanningPortal

Date Produced: **15-Jan-2026**

Scale: **1:1250 @A4**

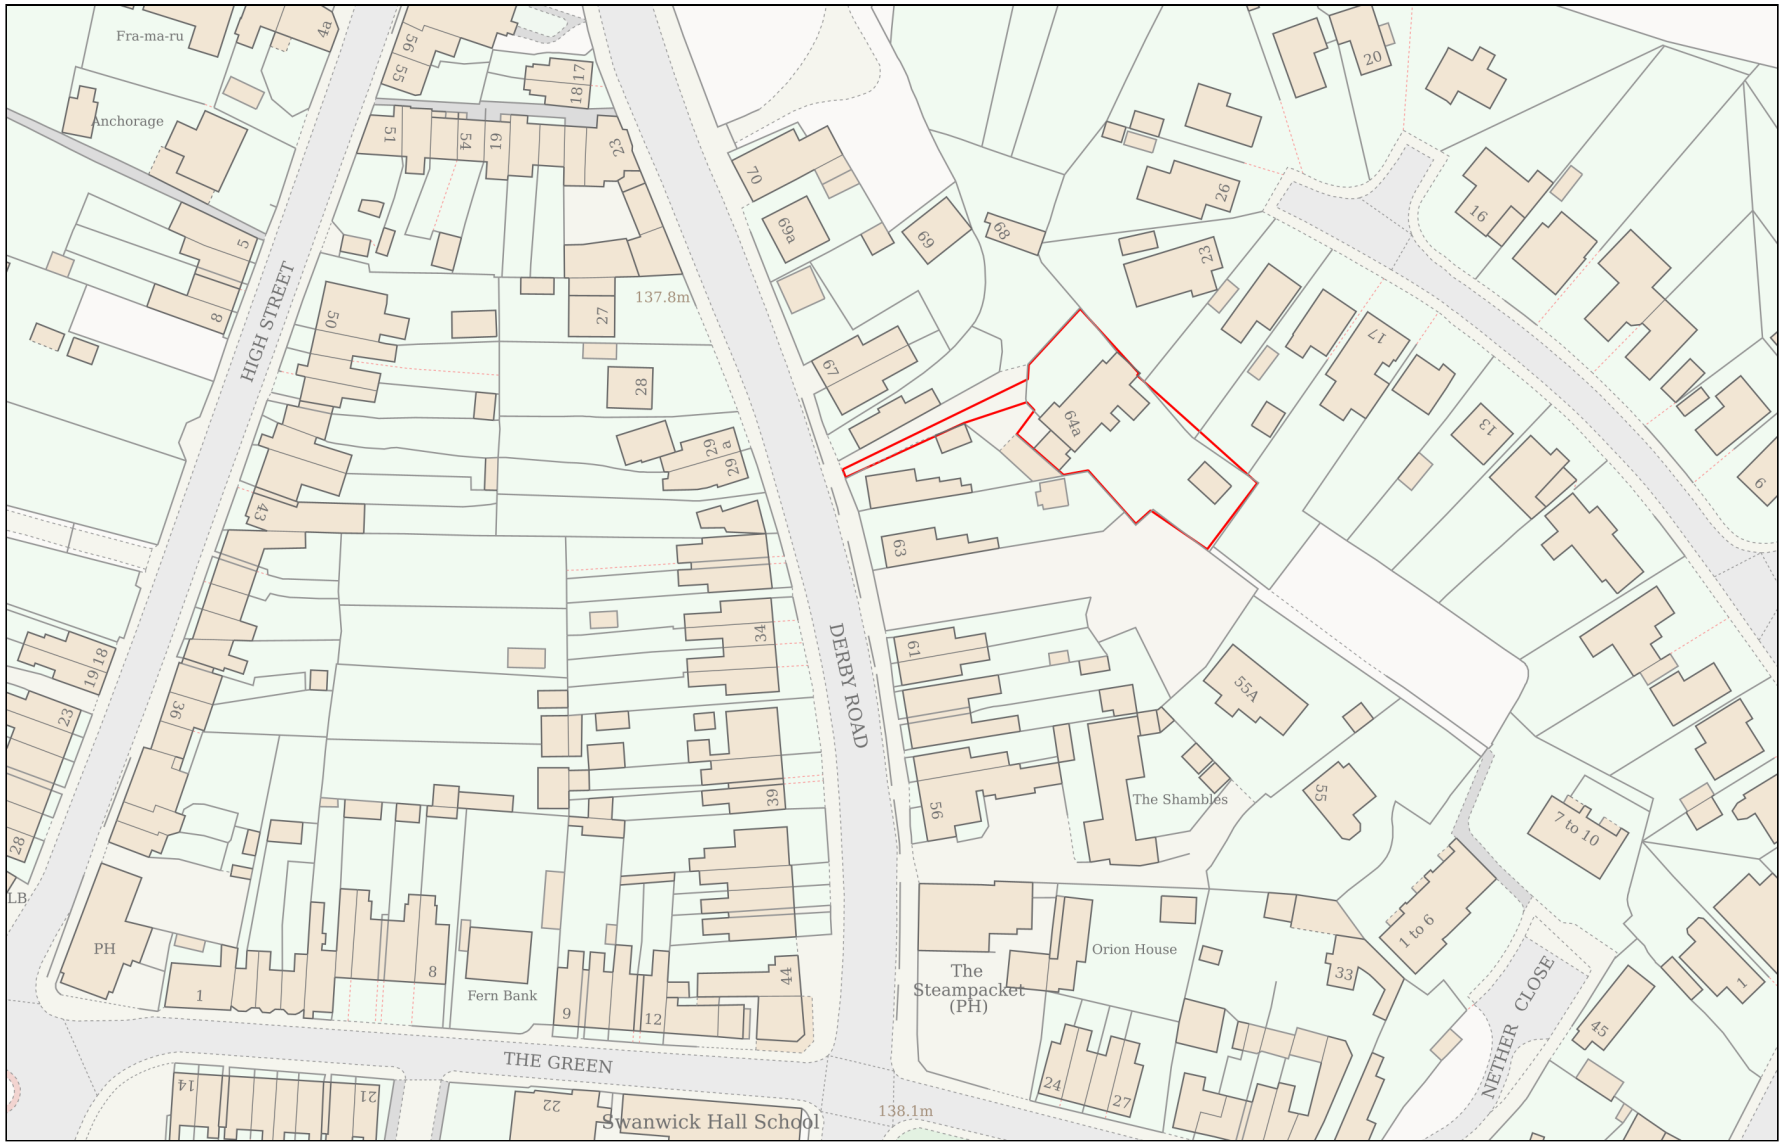

Planning Portal Reference: **PP-14621056v1**

Powered By TerraQuest

© Crown copyright and database rights 2026 OS 100042766