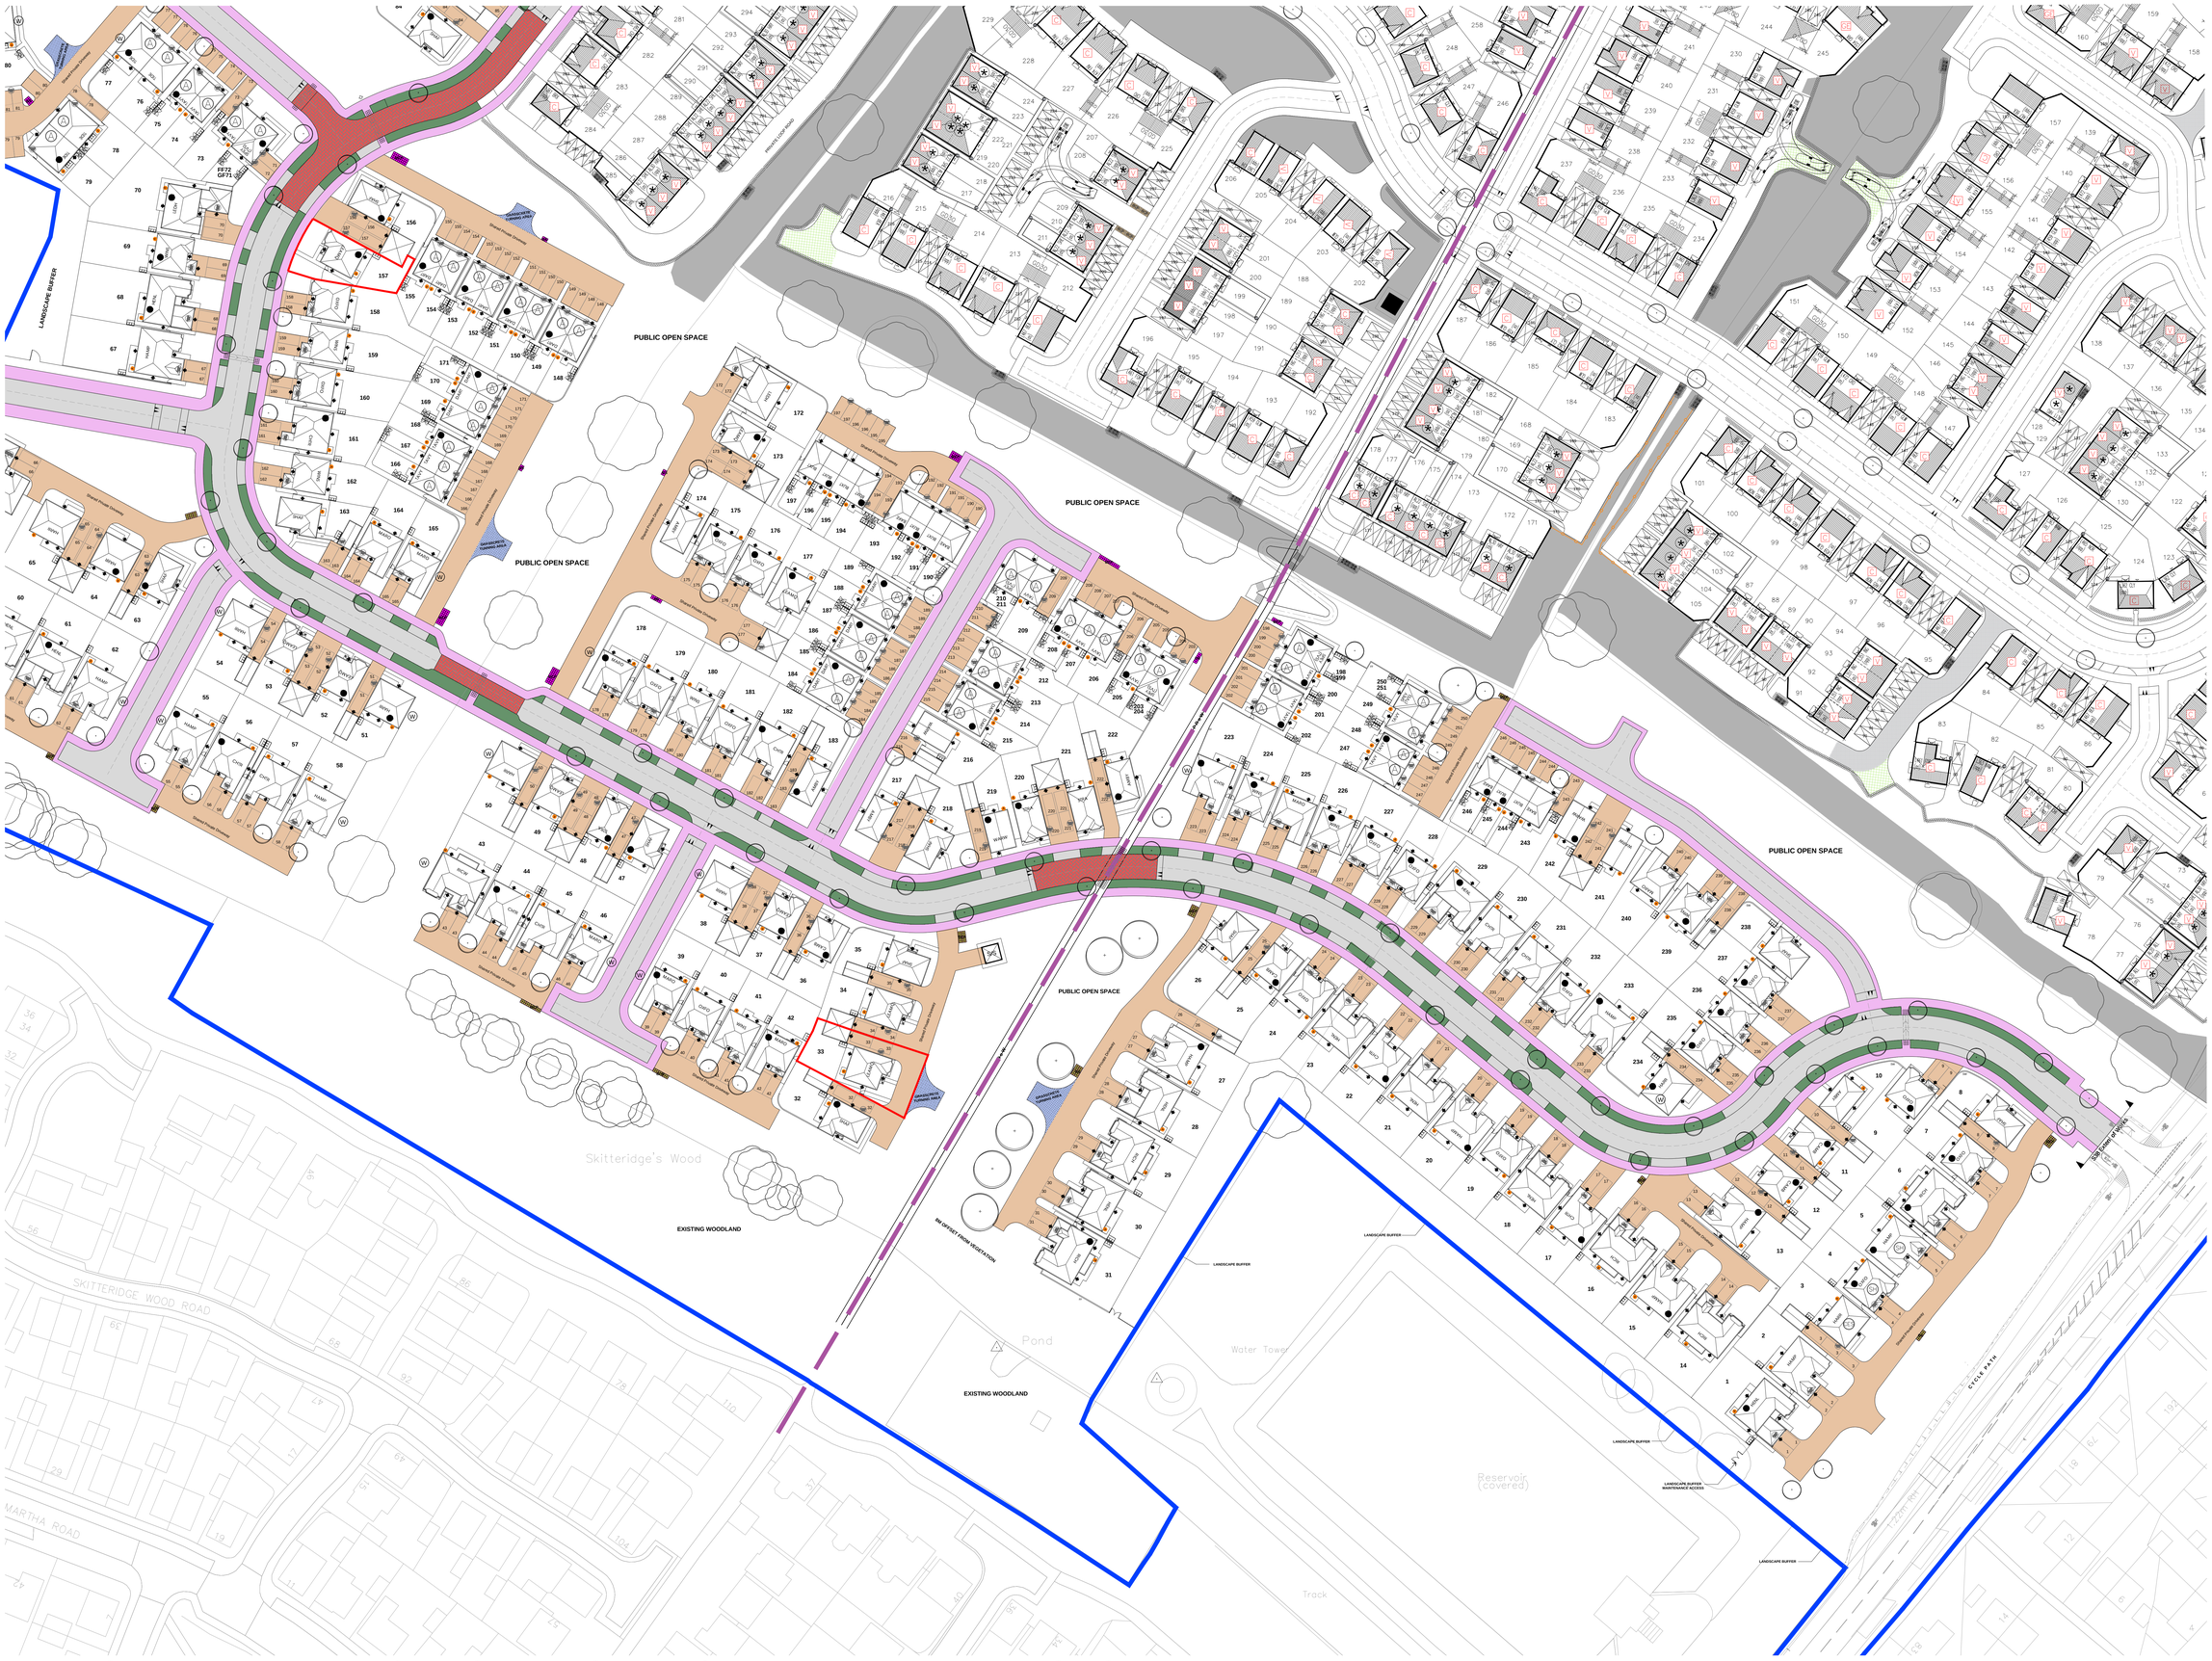

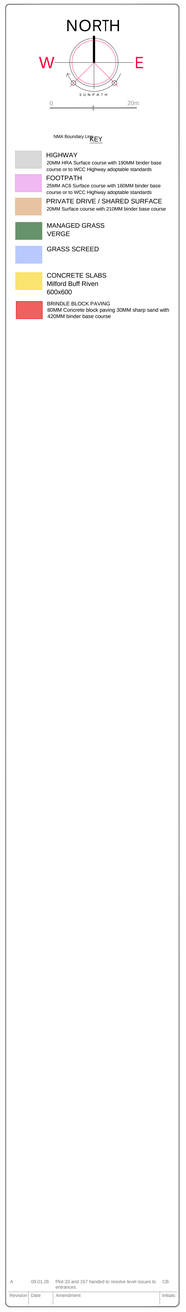

Revision	Date	Amendment	Initials
A	09.01.26	Plot 33 and 157 handed to resolve level issues to entrances.	CB

REDROW

Redrow Homes Midlands
Redrow House, Kinsall Green, Wilnecote, Tamworth
Staffordshire B77 5PX
Tel: 01827 260600 Fax: 01827 262454 Web: www.redrow.co.uk

miller homes

Miller Homes (Midlands) Ltd
2 Centre Place
Pride Park
Derby, DE24 8RF
Telephone 0870 336 4400
Fax 0870 336 4401
www.millerhomes.co.uk

Drawing Status: PRELIMINARY / PLANNING / CONSTRUCTION

Development	RADBOURNE LANE
Location	MACKWORTH, DERBY
Marketing Name	RADBOURNE VIEW
Drawing Title	SURFACE MATERIAL PLAN 1 OF 2
Drawing Number	RLMD-107-001
Revision	A
Scale @A0	1:500
Drawn By	CB
Date Started	JUNE 2025
Checked by	DL
Date	

RADBOURNE LANE, MACKWORTH - SURFACE MATERIAL PLAN 1 OF 2