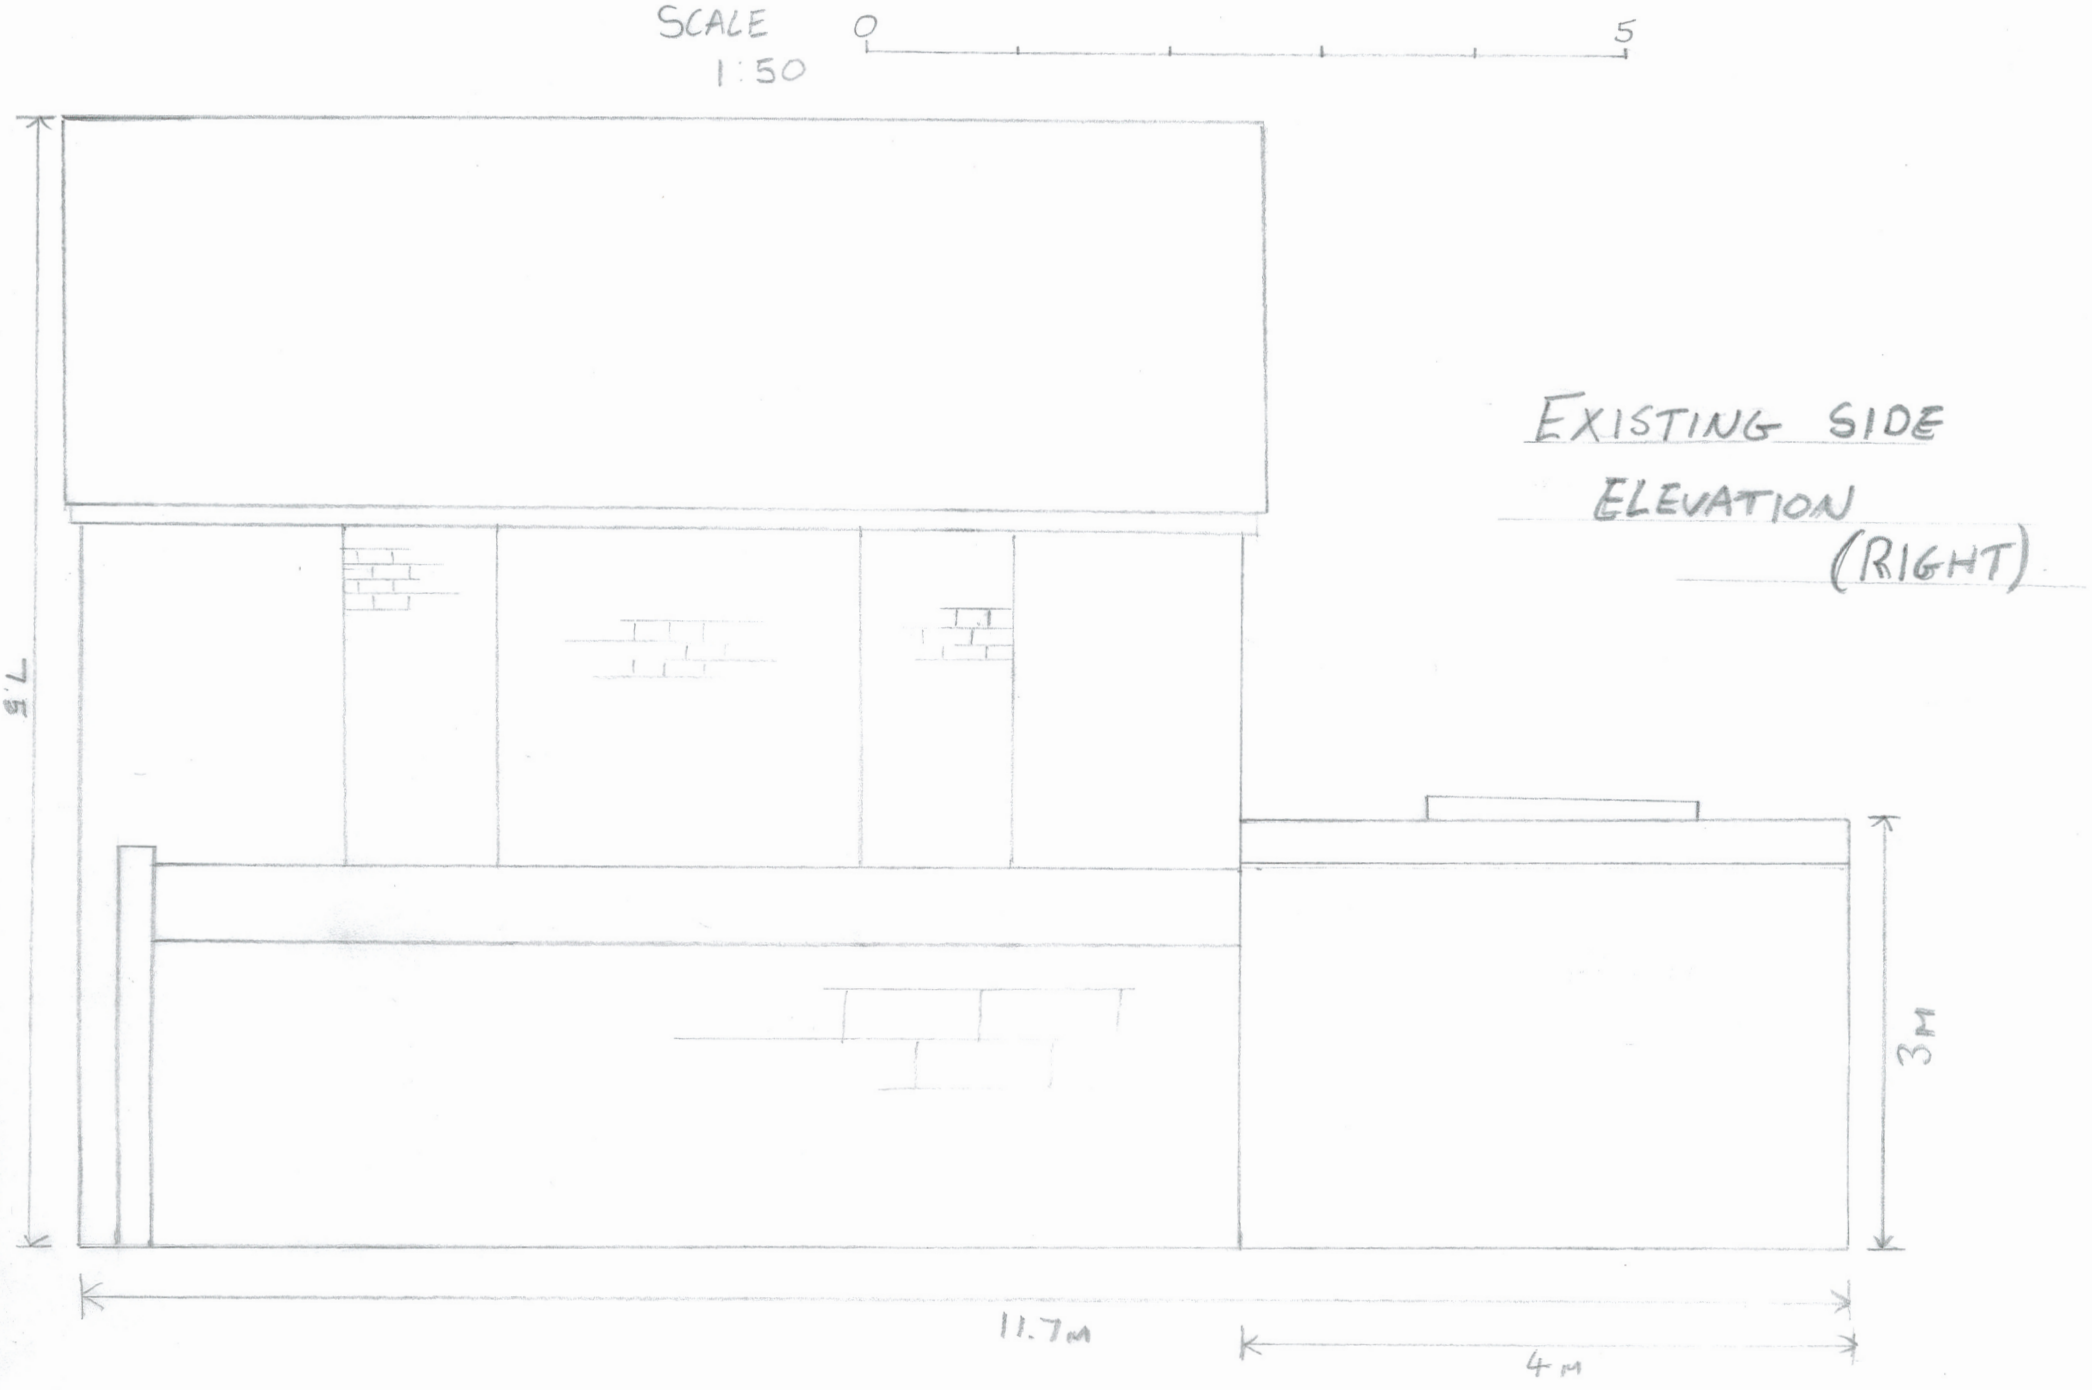

SCALE
1:50
0
5
EXISTING SIDE
ELEVATION
(RIGHT)
7.5
3M
11.7M
4M