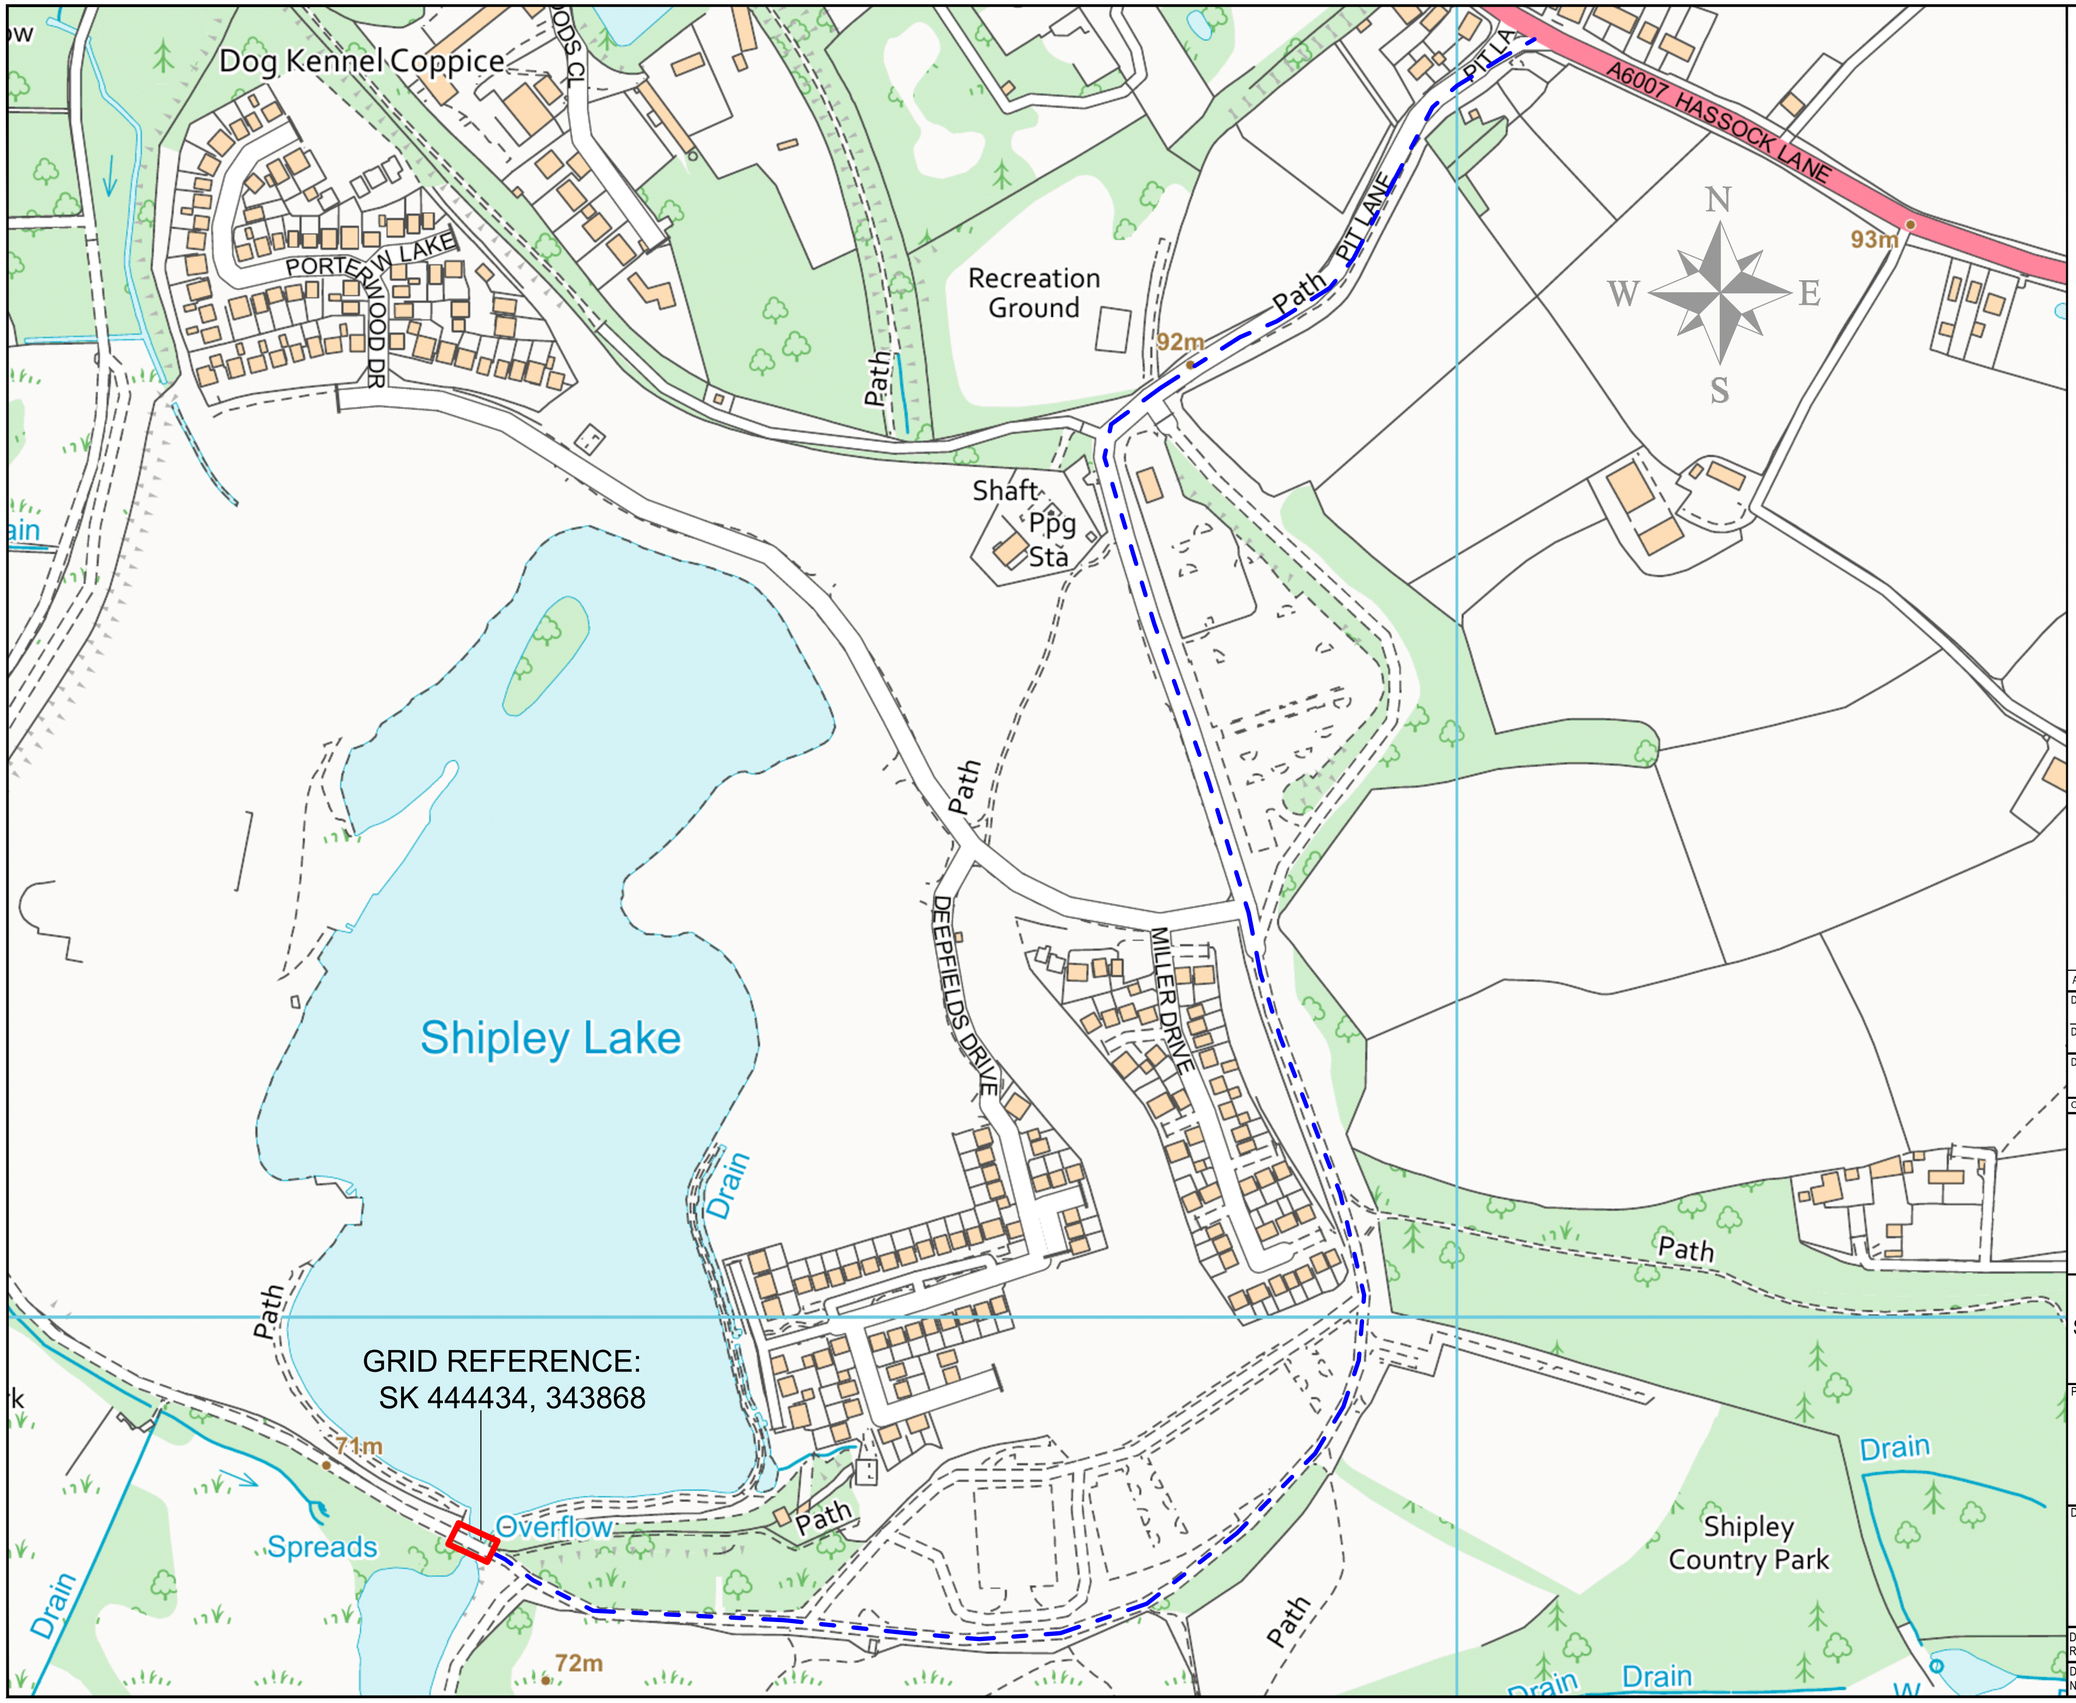


© Crown copyright and database rights 2024. Ordnance Survey 100023251. You are not permitted to copy, sub-licence, distribute or sell any of this data to third parties in any form.

KEY:

- Bridge Footprint
- Access to Bridge from A6007 Hassock Lane

AMENDMENT DETAILS	BY	CHKD	APVD	DATE	NO.

DRAWN	CHECKED	APPROVED
BW	LJ	LJ
Date Jan 2026	Date Jan 2026	Date Jan 2026

DRAWING STATUS

CLASSIFICATION: CONTROLLED

ORIGINAL DRAWING SIZE 594 x 420 (A2)

DERBYSHIRE County Council

Julian Gould
Highways Director - Place

PLACE

STRUCTURES DESIGN SECTION
HIGHWAYS DIVISION

bsi. ISO 9001 Quality Management FM641223 / FM641224

PROJECT TITLE

MAINTENANCE WORKS TO
PAULS ARM BRIDGE
SHIPLEY LAKE RESERVOIR, HEANOR

DRAWING TITLE

LOCATION PLAN

DCC Project Reference No.	4646.04	SCALE @ A2
Drawing Number	E44015/ 4646.04/ SK01	1:2500

File Location: J:\Consulting-and-Contracting\Structures-temp\Assessments\Various Assessments 2020\E44015 Poul's Arm\AVBC Planning App-January 2026\Pauls Arm Location Plan.dwg
Date printed: January 15, 2026