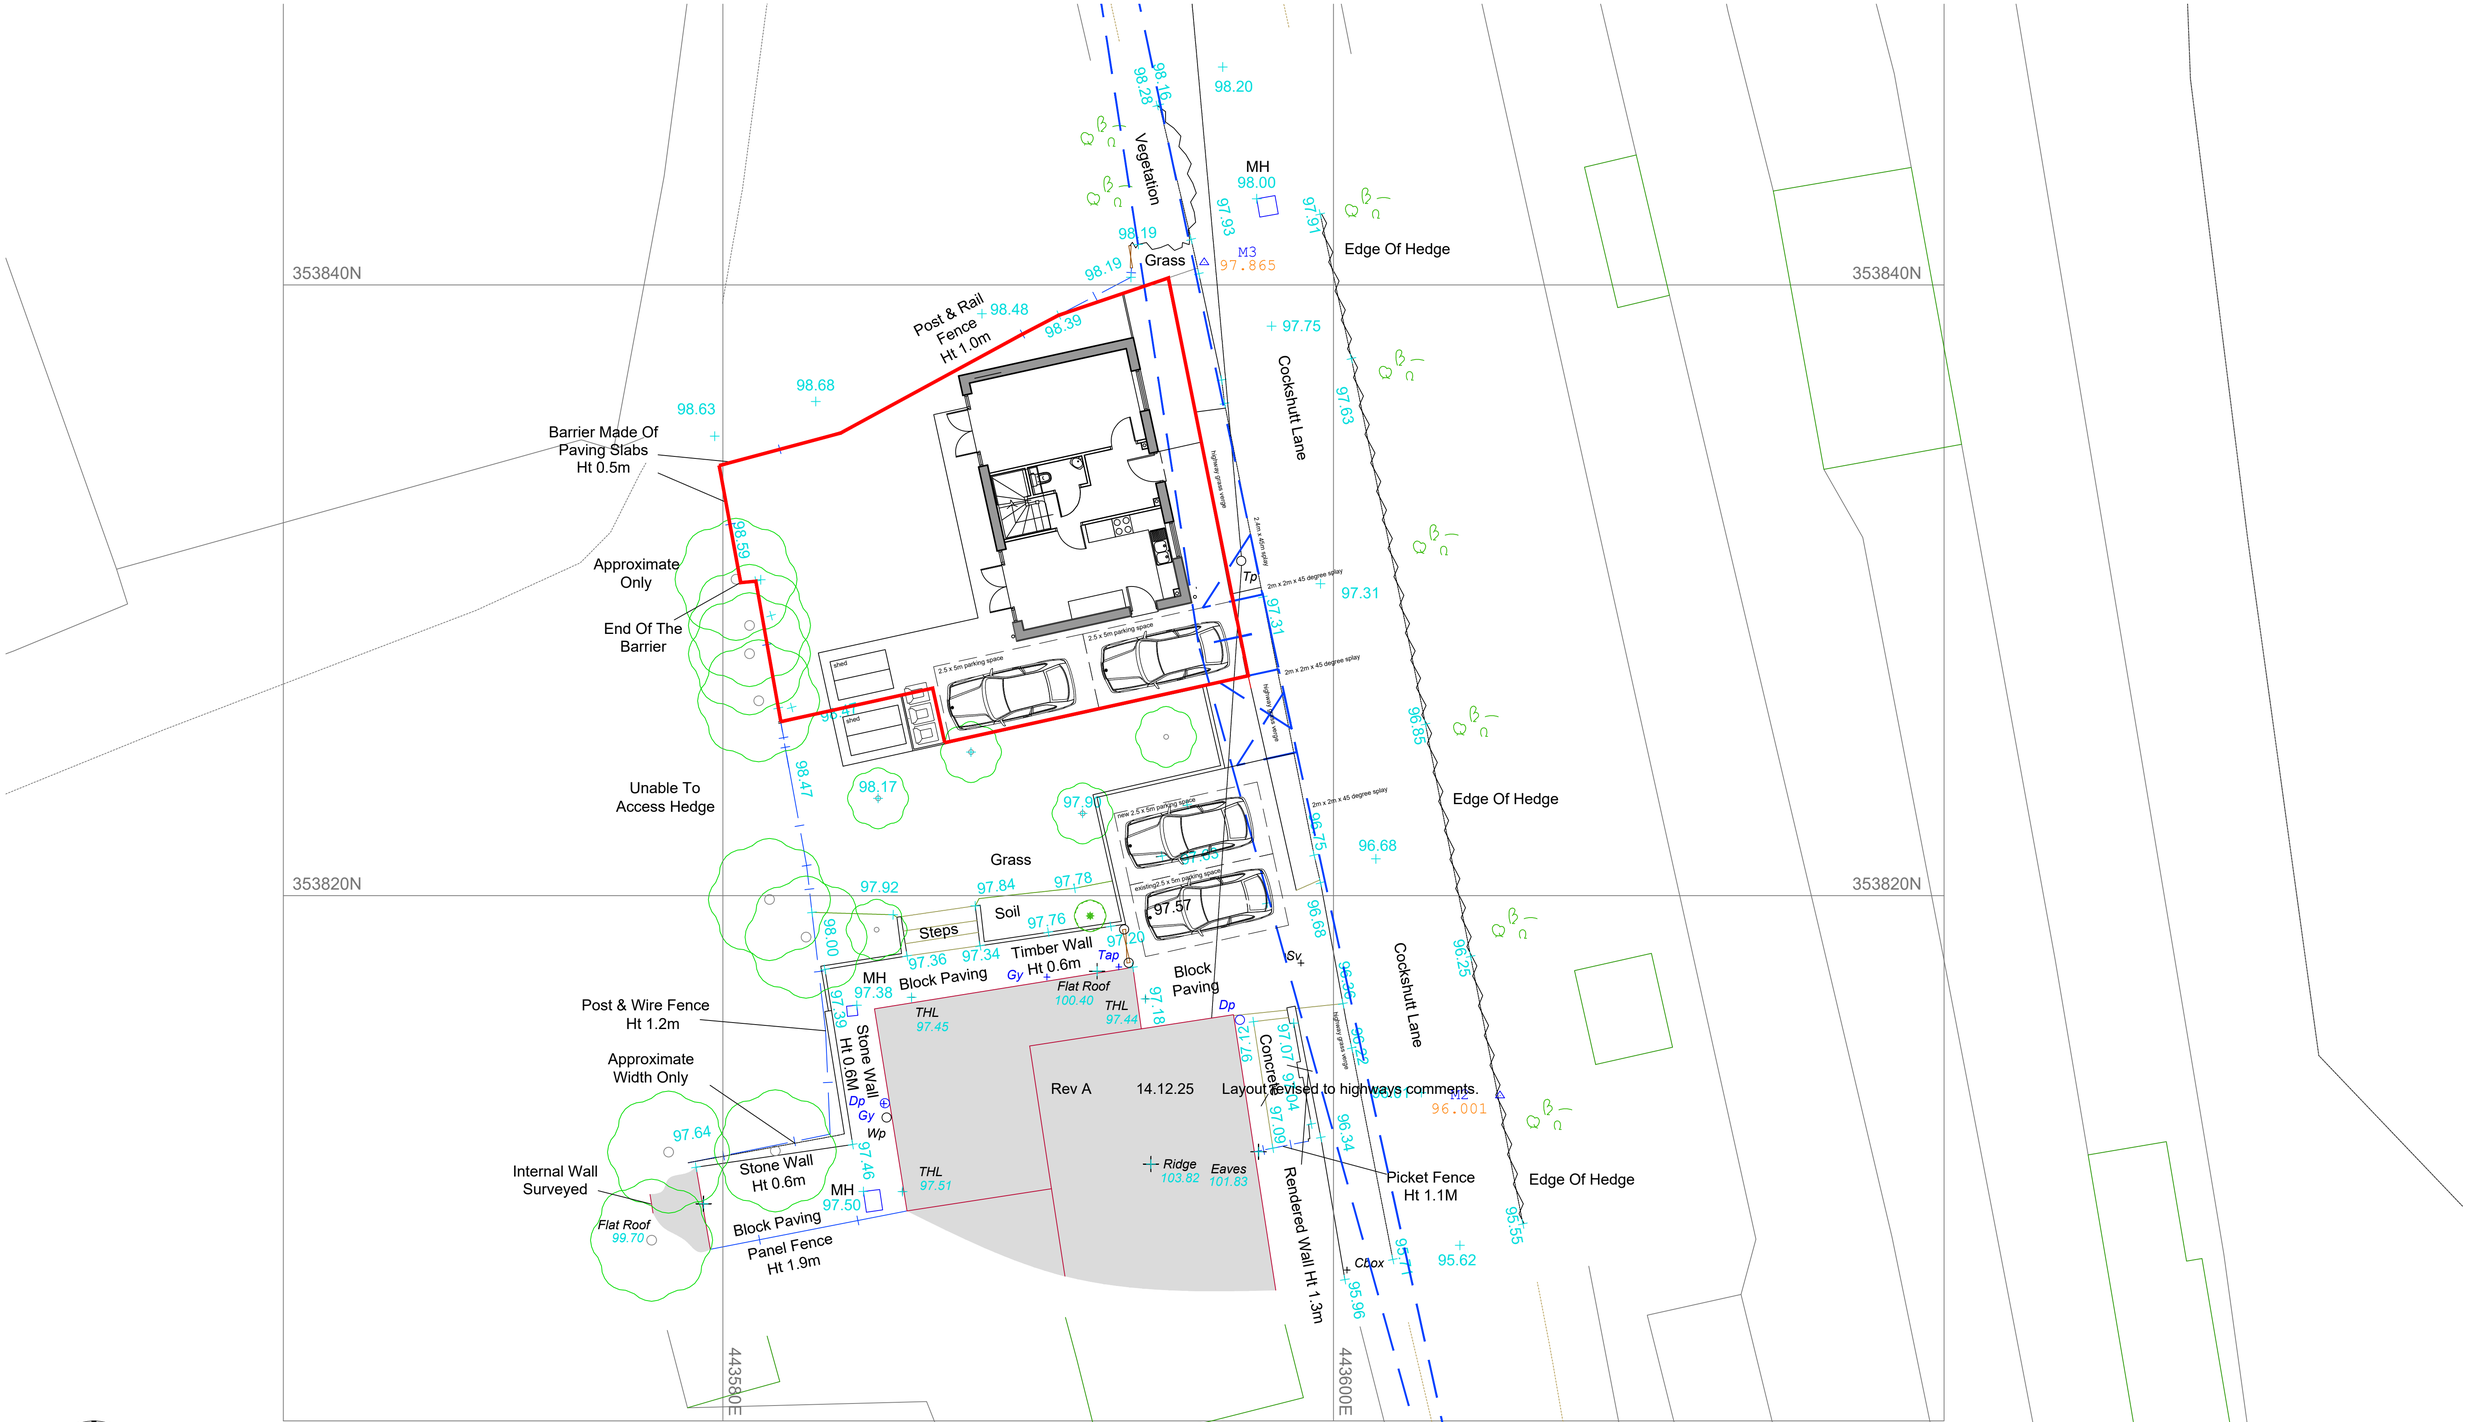


Site Plan as Proposed

0 1 5 10
Metres at scale 1:100

Revisions:

Rev A	14.12.25	Layout revised to highways comments.
Rev B	16.01.26	Layout revised to highways comments .

Notes:

The copyright of this drawing belongs to Paul Hicking Associates and shall not be reproduced without their written consent.
Do not scale from this drawing.

12 Beaurepaire Crescent
Belper
Derbyshire
DE56 1HR
T : 07856 729813
E : paul@hicking.plus.com

Paul Hicking Associates

8 Lower Birchwood, Somercotes

Site Plan as Proposed Ground Floor

Drawing No:	Revision:	Scale:	Status:
2320-2 - 03	**B**	1:100 @ A1	Planning