




PROPOSED WEST ELEVATION

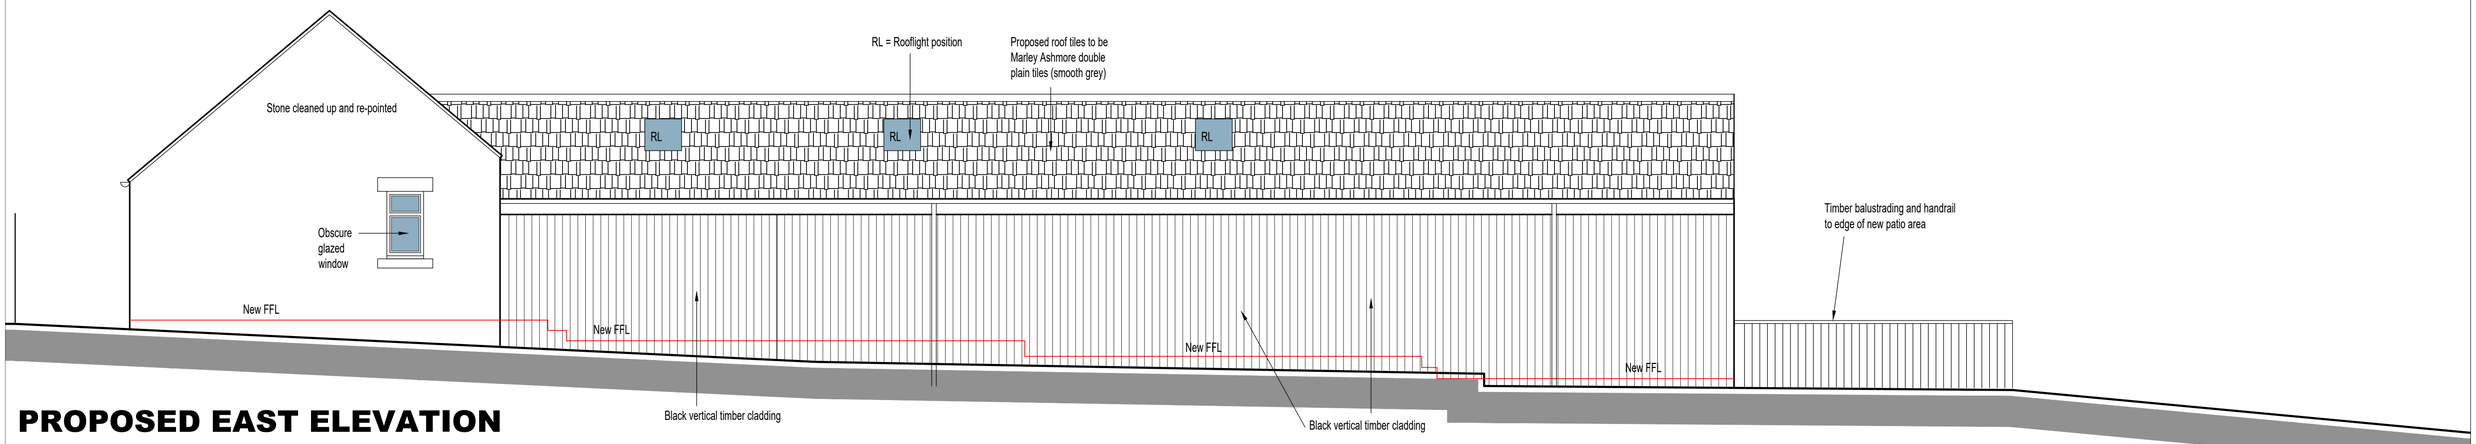

PROPOSED EAST ELEVATION

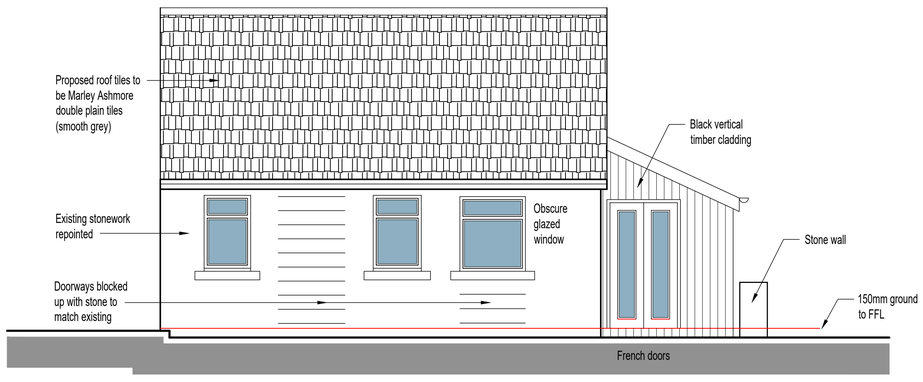

PROPOSED SOUTH ELEVATION

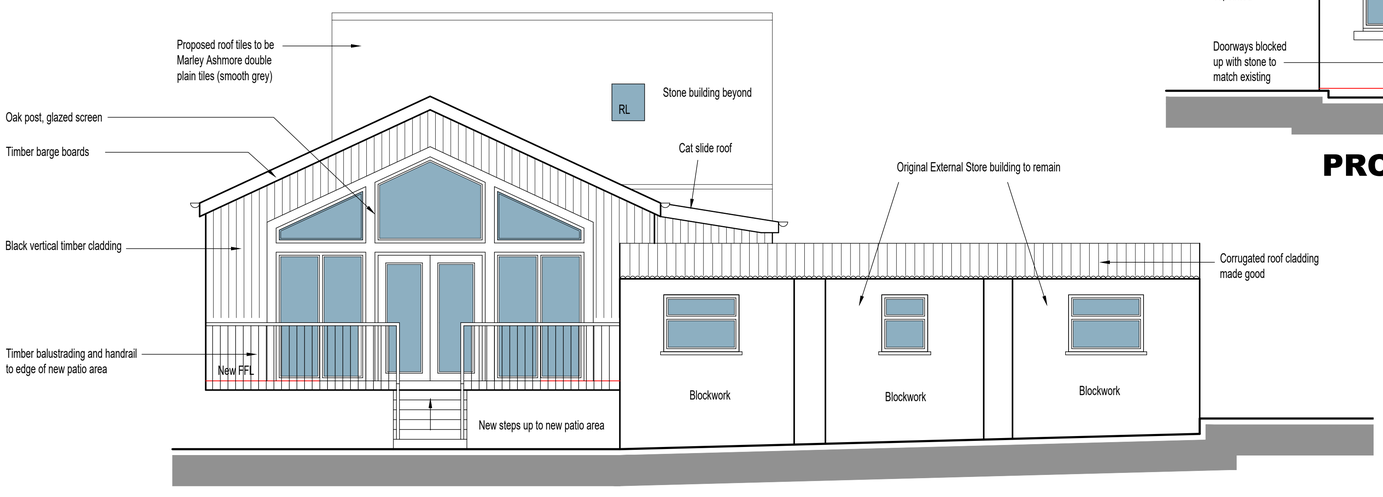

PROPOSED NORTH ELEVATION

REV:	DATE:	DESCRIPTION:	BY:
D	21/11/25	Roof covering material and rooflight positions revised.	CF
C	15/07/25	Window added to West elevation.	CF
B	02/07/25	Windows to boundary removed.	CF
A	27/06/25	Drawing updated.	CF

ABDS
Architectural Building Design Services
Tel: 07773 899 597
E-mail: abds@abds.biz Web Site: www.abds.biz

PROJECT:
BARN CONVERSION

DRAWING TITLE:
PROPOSED ELEVATIONS

PROJECT ADDRESS:
THE OLD DAIRY, LYNAM ROAD,
WINGFIELD PARK.
ALFRETON. DE55 7LS.

CLIENT:
Mr and Mrs P Simms

DATE: April 2025 SCALE: 1:50 FORMAT: A1

DRAWN: CF
CHECKED:
APPROVED:

DRG NO: 2425 / 06

2025 ©
This drawing is copyright of Architectural Building Design Services & cannot be reproduced without written concent

REVISION: D

Actual Size
0 10mm