


NOTES:
Copyright of this drawing belongs to Architectural Building Design Services (ABDS) and no part may be reproduced or utilised in any way whatsoever without prior written consent of ABDS.
Figured dimensions shall be taken in preference to scaled dimensions and any discrepancies or errors are to be referred to the designer.
Contractor, sub-contractor and suppliers must verify all dimensions on site before commencing work or making any fabrication drawings.
All elements such as structural walls, beams etc are to be checked on site for suitability prior to works undertaken.
All drawings to be read in conjunction with each other and all notes / building regulation specification, energy calculations, structural calculations / design and other professional / consultation documents associated with the project.

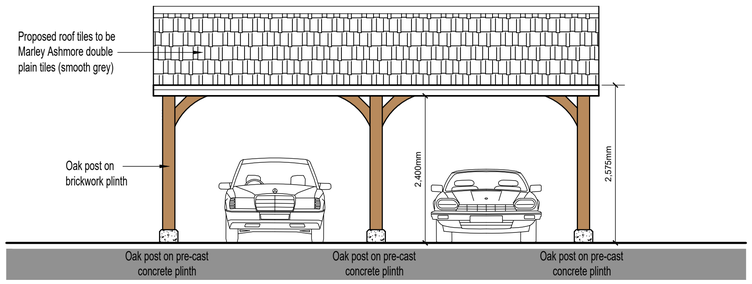


FRONT ELEVATION

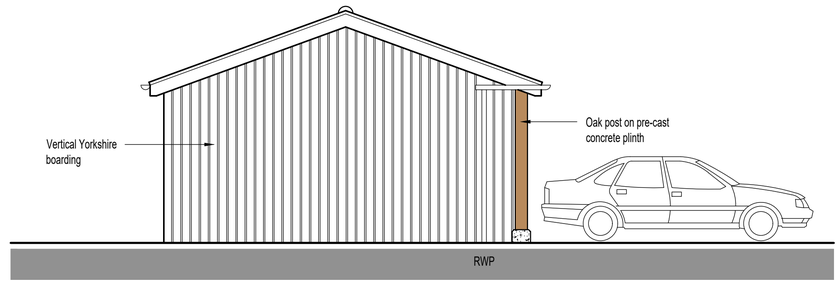


SIDE ELEVATION

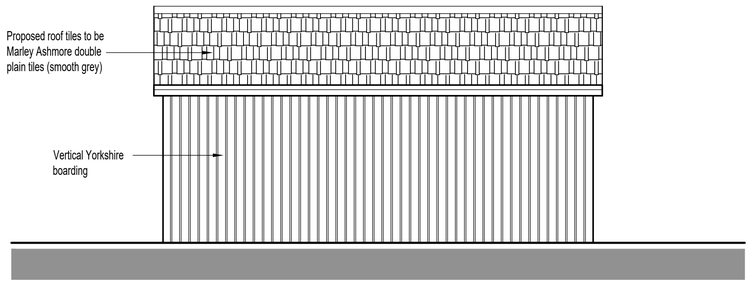

REAR ELEVATION

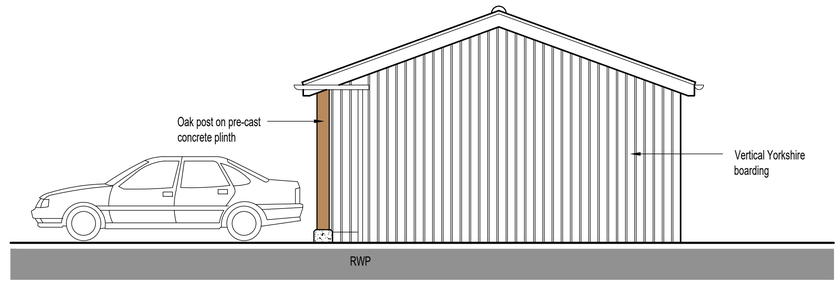

SIDE ELEVATION

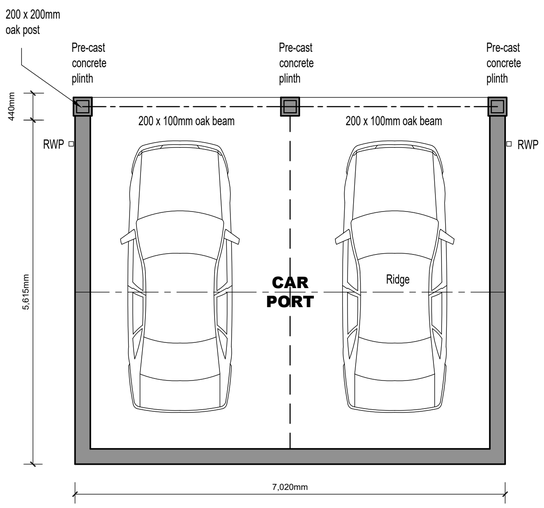

CAR PORT FLOOR PLAN

REV:	DATE:	DESCRIPTION:	BY:
A	15/01/26	Roof covering material revised.	CF

ABDS
Architectural Building Design Services
Tel: 07773 899 597
E-mail: abds@abds.biz Web Site: www.abds.biz

PROJECT:
BARN CONVERSION

DRAWING TITLE:
PROPOSED CAR PORT

PROJECT ADDRESS:
THE OLD DAIRY, LYNAM ROAD,
WINGFIELD PARK.
ALFRETON. DE55 7LS.

CLIENT:
Mr and Mrs P Simms

DATE: April 2025 SCALE: 1:50 FORMAT: A1

DRAWN: CF
CHECKED:
APPROVED:

DRG NO: 2425 / 07 2025 ©
REVISION: A
Actual Size
0 10mm

This drawing is copyright of Architectural Building Design Services & cannot be reproduced without written concent