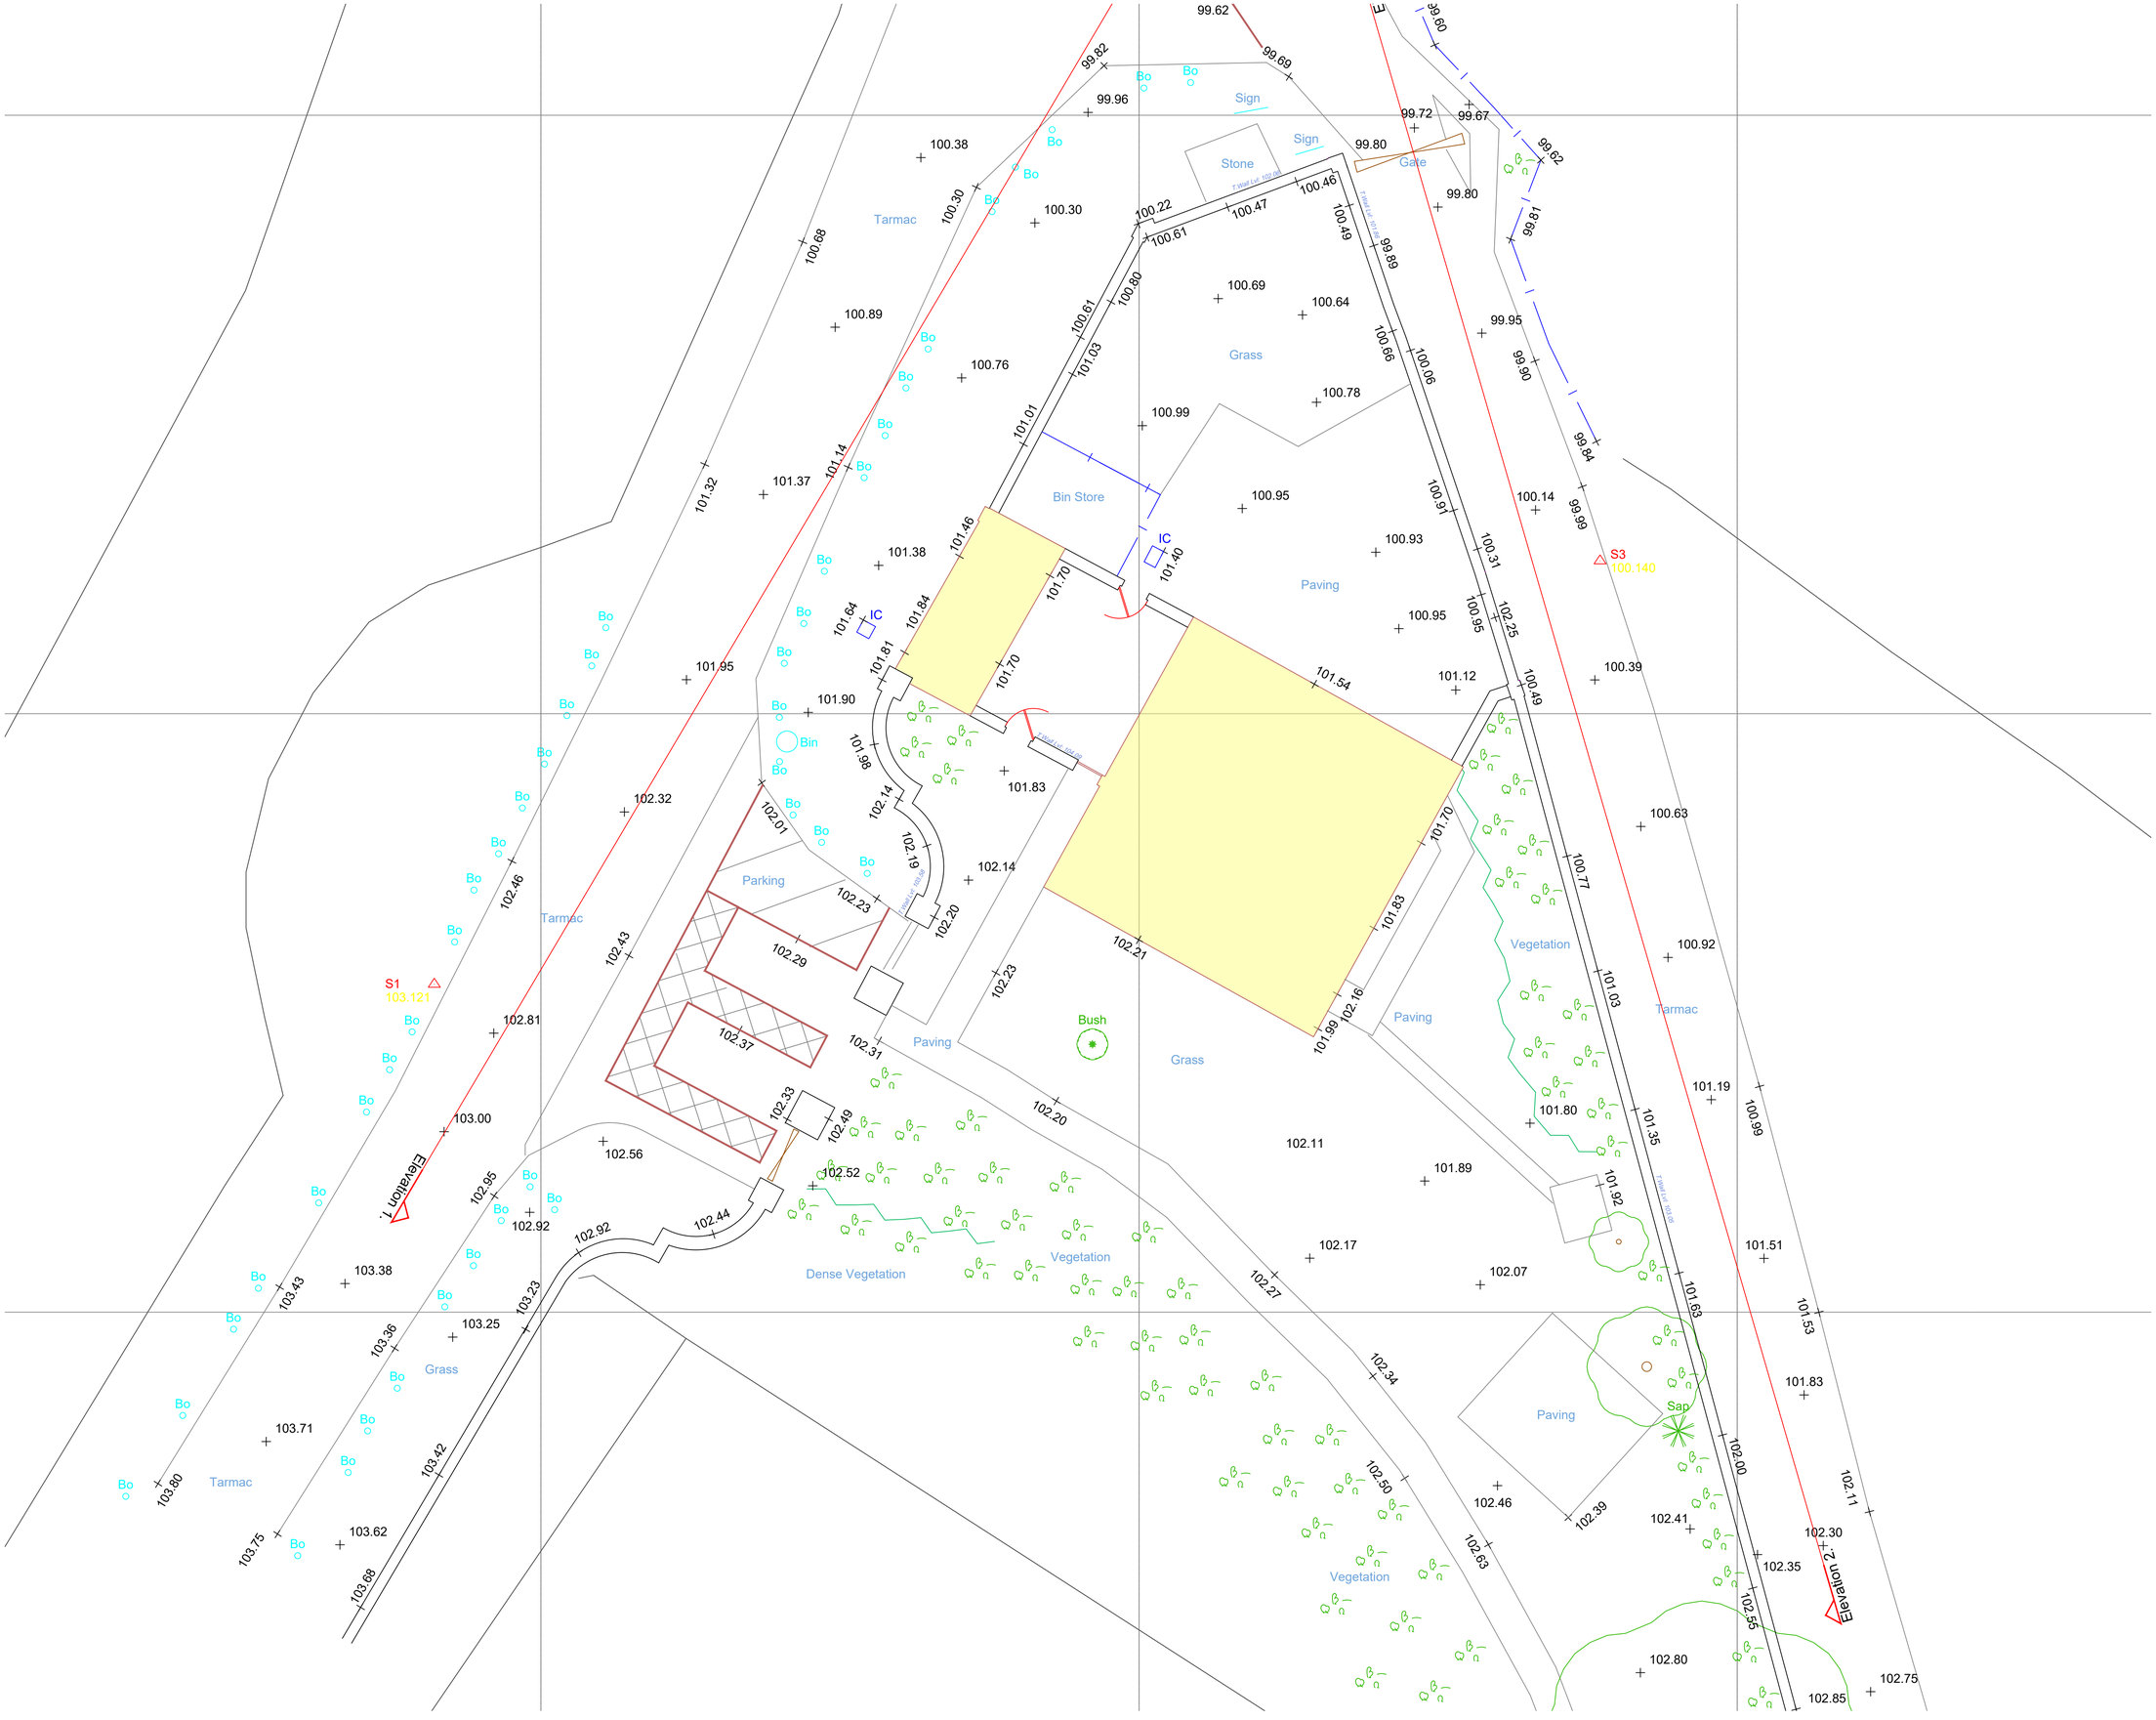


DISCLAIMER: THE CONTRACTOR MUST CHECK AND VERIFY ALL DIMENSIONS AND LEVELS ON SITE BEFORE PLACING ANY ORDERS OR COMMENCEMENT OF THE WORKS ON SITE. ALL DISCREPANCIES MUST BE BROUGHT TO THE IMMEDIATE ATTENTION OF THE CONTRACT ADMINISTRATOR. THIS DRAWING IS TO BE READ IN CONJUNCTION WITH, AND HAS EQUAL WEIGHTING TO, ALL OTHER DRAWINGS, DETAILS AND SPECIFICATIONS APPOINTED UNDER THIS CONTRACT.

DO NOT SCALE.

© CONCERTUS DESIGN AND PROPERTY CONSULTANTS

REV	DATE	DESCRIPTION	DRAWN	CHKD

Concertus
Part of the Vertas Group
2 Friars Bridge Road, Ipswich, IP1 1RR 01473 316 600 www.concertus.co.uk

PROJECT
Derby Lodge
Shipley Park, Heanor

CLIENT
Derbyshire County Council

DRAWING TITLE
Boundary Wall
Site Plan

STATUS	PURPOSE OF ISSUE	SCALE
S2	FOR INFORMATION	1:100@A1

524276-CDP-DR-00-XX-B-3001
project number - originator - volume/system - level/location -type - role - number - rev


DISCLAIMER: THE CONTRACTOR MUST CHECK AND VERIFY ALL DIMENSIONS AND LEVELS ON SITE BEFORE PLACING ANY ORDERS OR COMMENCEMENT OF THE WORKS ON SITE. ALL DISCREPANCIES MUST BE BROUGHT TO THE IMMEDIATE ATTENTION OF THE CONTRACT ADMINISTRATOR. THIS DRAWING IS TO BE READ IN CONJUNCTION WITH, AND HAS EQUAL WEIGHTING TO, ALL OTHER DRAWINGS, DETAILS AND SPECIFICATIONS APPOINTED UNDER THIS CONTRACT.

DO NOT SCALE.
© CONCERTUS DESIGN AND PROPERTY CONSULTANTS

Notes


Approximately 5 linear metres to be carefully deconstructed and re-built, excluding enabling works allowing safe and careful deconstruction of affected wall (i.e. access to the stone blocks).
Remaining wall to be re-pointed as required.

All works to be carried out with care and attention to the heritage and conservation aspects relating to the Grade II Listed status.

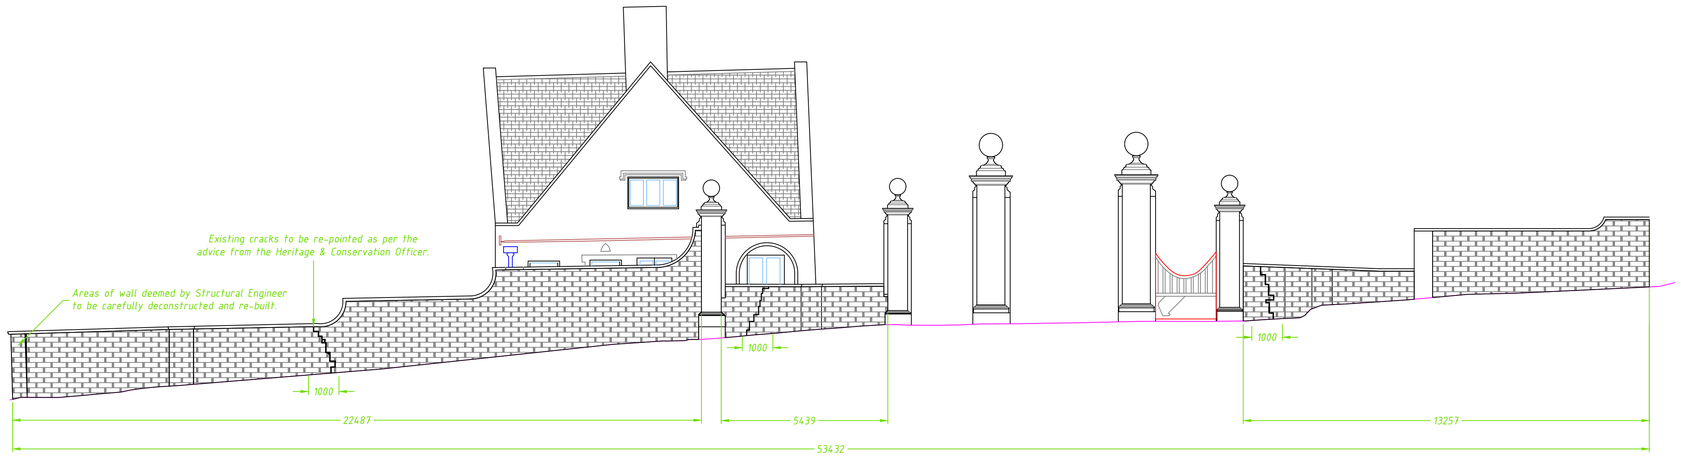

Datum: 98.00.00m.

Elevation 1.

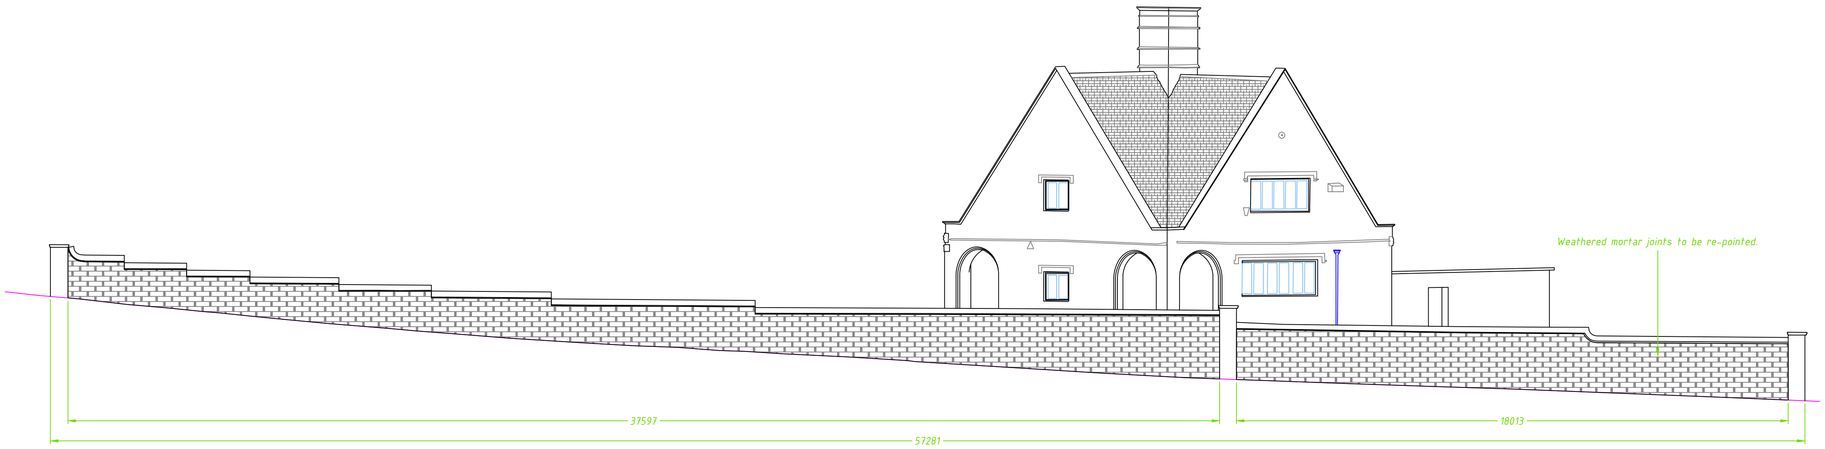

Datum: 98.00.00m.

Elevation 2.

REV DATE DESCRIPTION DRAWN CHKD

Concertus
Part of the Wertas Group

2 Friars Bridge Road, Ipswich, IP1 1RR 01473 316 600 www.concertus.co.uk

PROJECT
Derby Lodge
Shipley Park, Heanor

CLIENT
Derbyshire County Council

DRAWING TITLE
Boundary Wall
Elevations

STATUS PURPOSE OF ISSUE SCALE
S2 FOR INFORMATION 1:100@A1

524276-CDP-DR-00-XX-B-1001
project number - originator - volume/system - level/location -type - role - number - rev