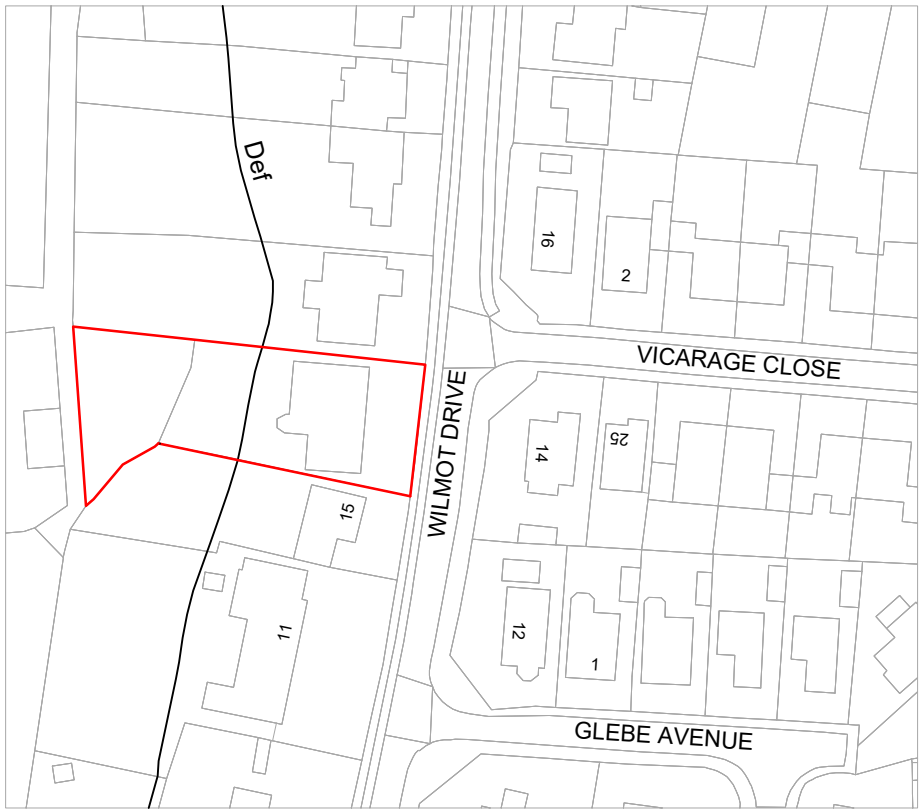



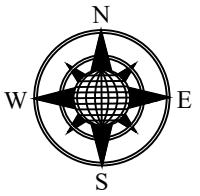

Scale 1:1250@A4

17 Wilmot Drive
DE7 6EL

Fin Brewin

Project: Rear Extension / Internal Alterations

Location Plan

Drawing No: 26/013

Date: 16/01/2026

Harwood-Stone Design
55 Manor House Court
Chesterfield
S41 7GY

Mob: 07874 759 365
Email: harwoodbuildingdesign@gmail.com