

Map Extract Indicating Nearby Roads - NTS

UK Planning Maps


01856 898 022
www.UKPlanningMaps.com



Produced on 20 August 2025 from the Ordnance Survey National Geographic Database and incorporating surveyed revision available at this date.
This map shows the area bounded by 433798 340935,433898 340935,433898 341035,433798 341035,433798 340935
Crown copyright and database rights 2025 OS 100054135. Supplied by copla ltd trading as UKPlanningMaps.com a licensed Ordnance Survey partner (OS 100054135).
Data licence expires 20 August 2026. Unique plan reference: v1l/1301232/1744677

10 0 10 20 30 40 50

Location Plan - scale 1:1250

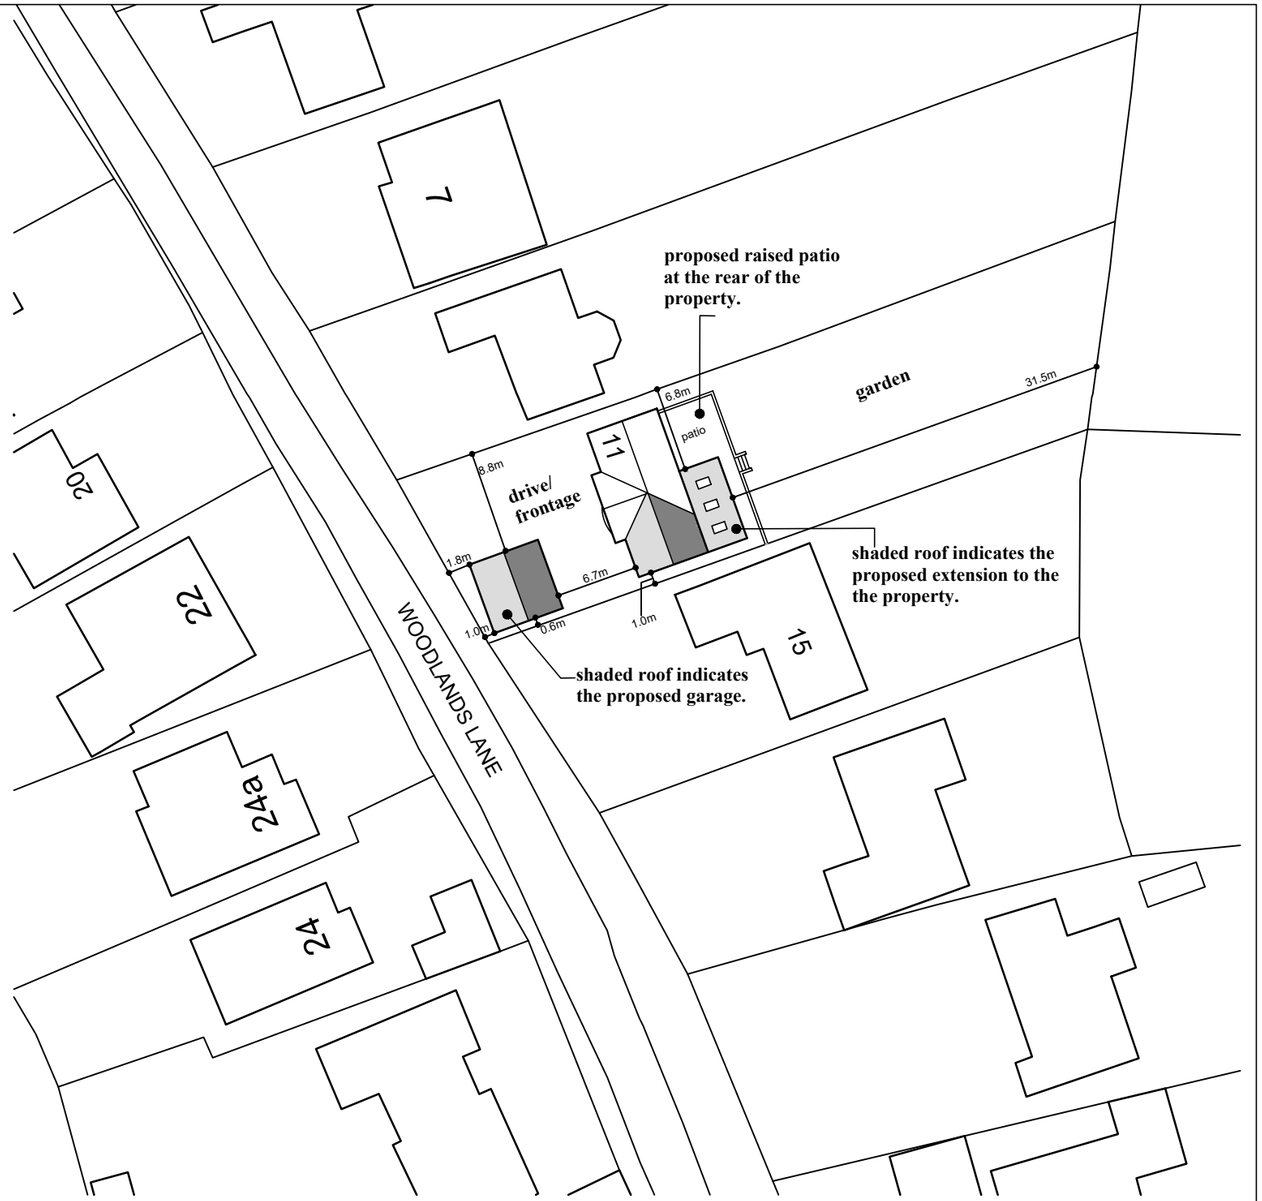

Proposed Site Plan - scale 1:500

N

DERBY ARCHITECTURAL SERVICES
www.derbyarchitecturalservices.co.uk
Email: tristan@derbyarchitecturalservices.co.uk
Contact Number: 07810 565608

Client: **Mr M. Ravenscroft & Mrs R. Poulsum**	Scale: **1:500 & 1:1250 @ A3**
Job Add.: **11 Woodlands Lane, Quarndon, Derby. DE22 5JU**	Date: Aug 2025 / Rev: -
Dwg Title: **Proposed Site Plan & Location Plan**	Dwg No: 2025-08-53-03