

0 KEY PLAN
1 : 500



1 EAST ELEVATION
1 : 50



2 SOUTH ELEVATION
1 : 50

MHA
MANNING HOLDEN ARCHITECTS

0m 1m 2m 3m 4m 5m

VISUAL SCALE 1:50 @ A1

*All dimensions to be checked on site prior to the contractor starting work. This drawing does not indicate structural design - a Structural Engineer should be appointed to undertake detailed structural design and calculations. This drawing has been prepared solely for the purposes of obtaining planning consent and should not be used for construction purposes. No liability will be accepted should this drawing be used for anything other than a planning drawing.


PROJECT
14 Chapel Street

SHEET
Proposed Elevations 01 - Final

CLIENT
Owner

Date	Project number	Scale (@ A1)
20.01.2026	Project Number	As indicated
Drawn by: AM	DRAWING NUMBER: GE-PR-01A	REV
Checked by: MH		


20/01/2026 15:09:58

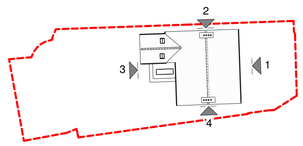

0 KEY PLAN
1 : 500



3 WEST ELEVATION
1 : 50

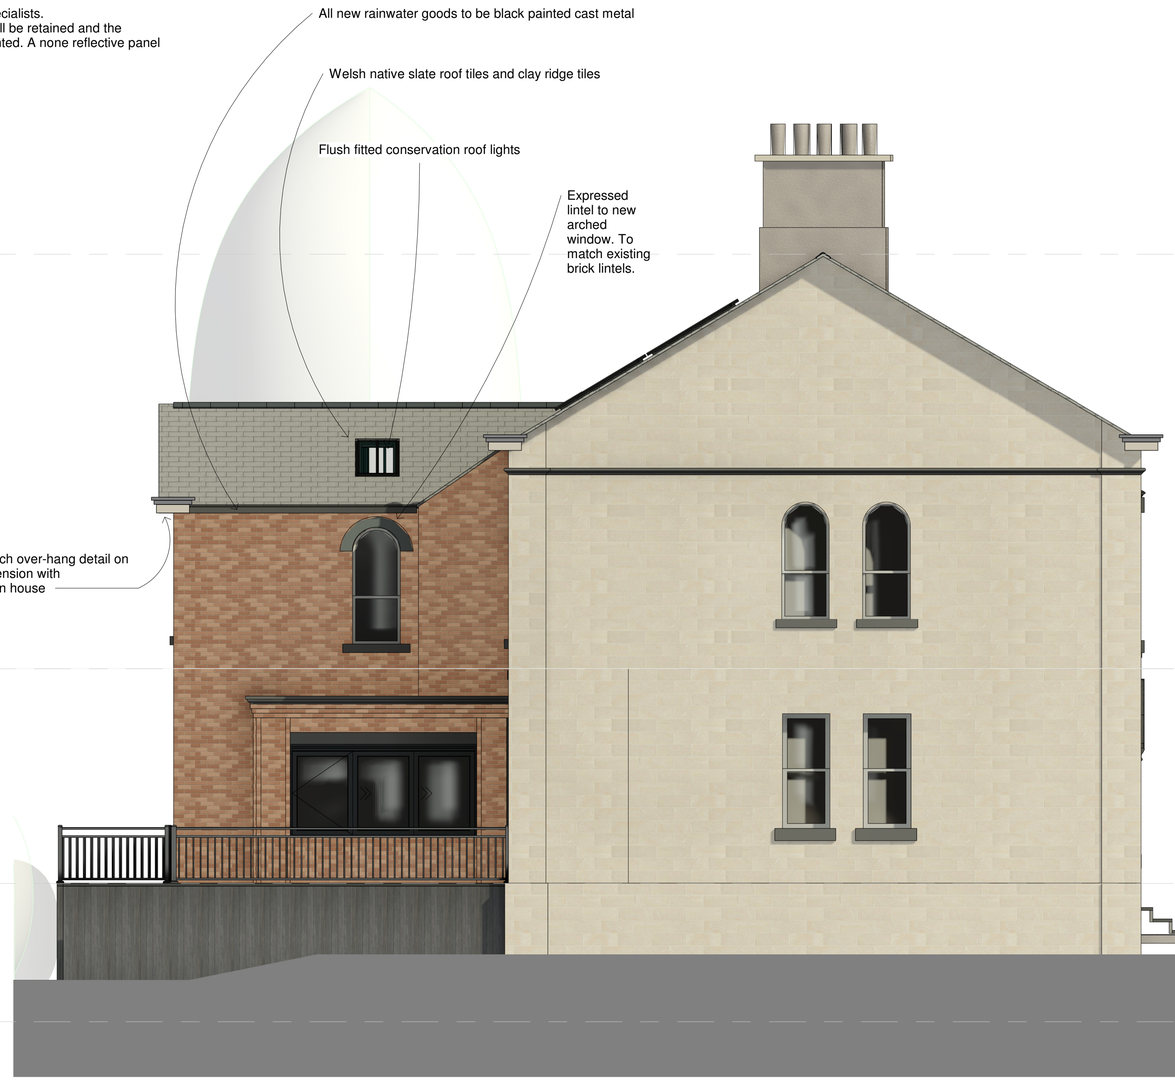

4 NORTH ELEVATION
1 : 50

MHA
MANNING HOLDEN ARCHITECTS

0m 1m 2m 3m 4m 5m

VISUAL SCALE 1:50 @ A1

*All dimensions to be checked on site prior to the contractor starting work. This drawing does not indicate structural design - a Structural Engineer should be appointed to undertake detailed structural design and calculations. This drawing has been prepared solely for the purposes of obtaining planning consent and should not be used for construction purposes. No liability will be accepted should this drawing be used for anything other than a planning drawing.

PROJECT
14 Chapel Street

SHEET
Proposed Elevations 02 - Final

CLIENT
Owner

Date	Project number	Scale (@ A1)
20.01.2026	Project Number	As indicated
Drawn by: AM	DRAWING NUMBER: GE-PR-02A	REV
Checked by: MH		

20/01/2026 15:04:31