


Existing Principal Elevation

Scale 1:50

NB: All dimensions are structural and exclude plaster finishes
To be read in conjunction with the structural engineers details

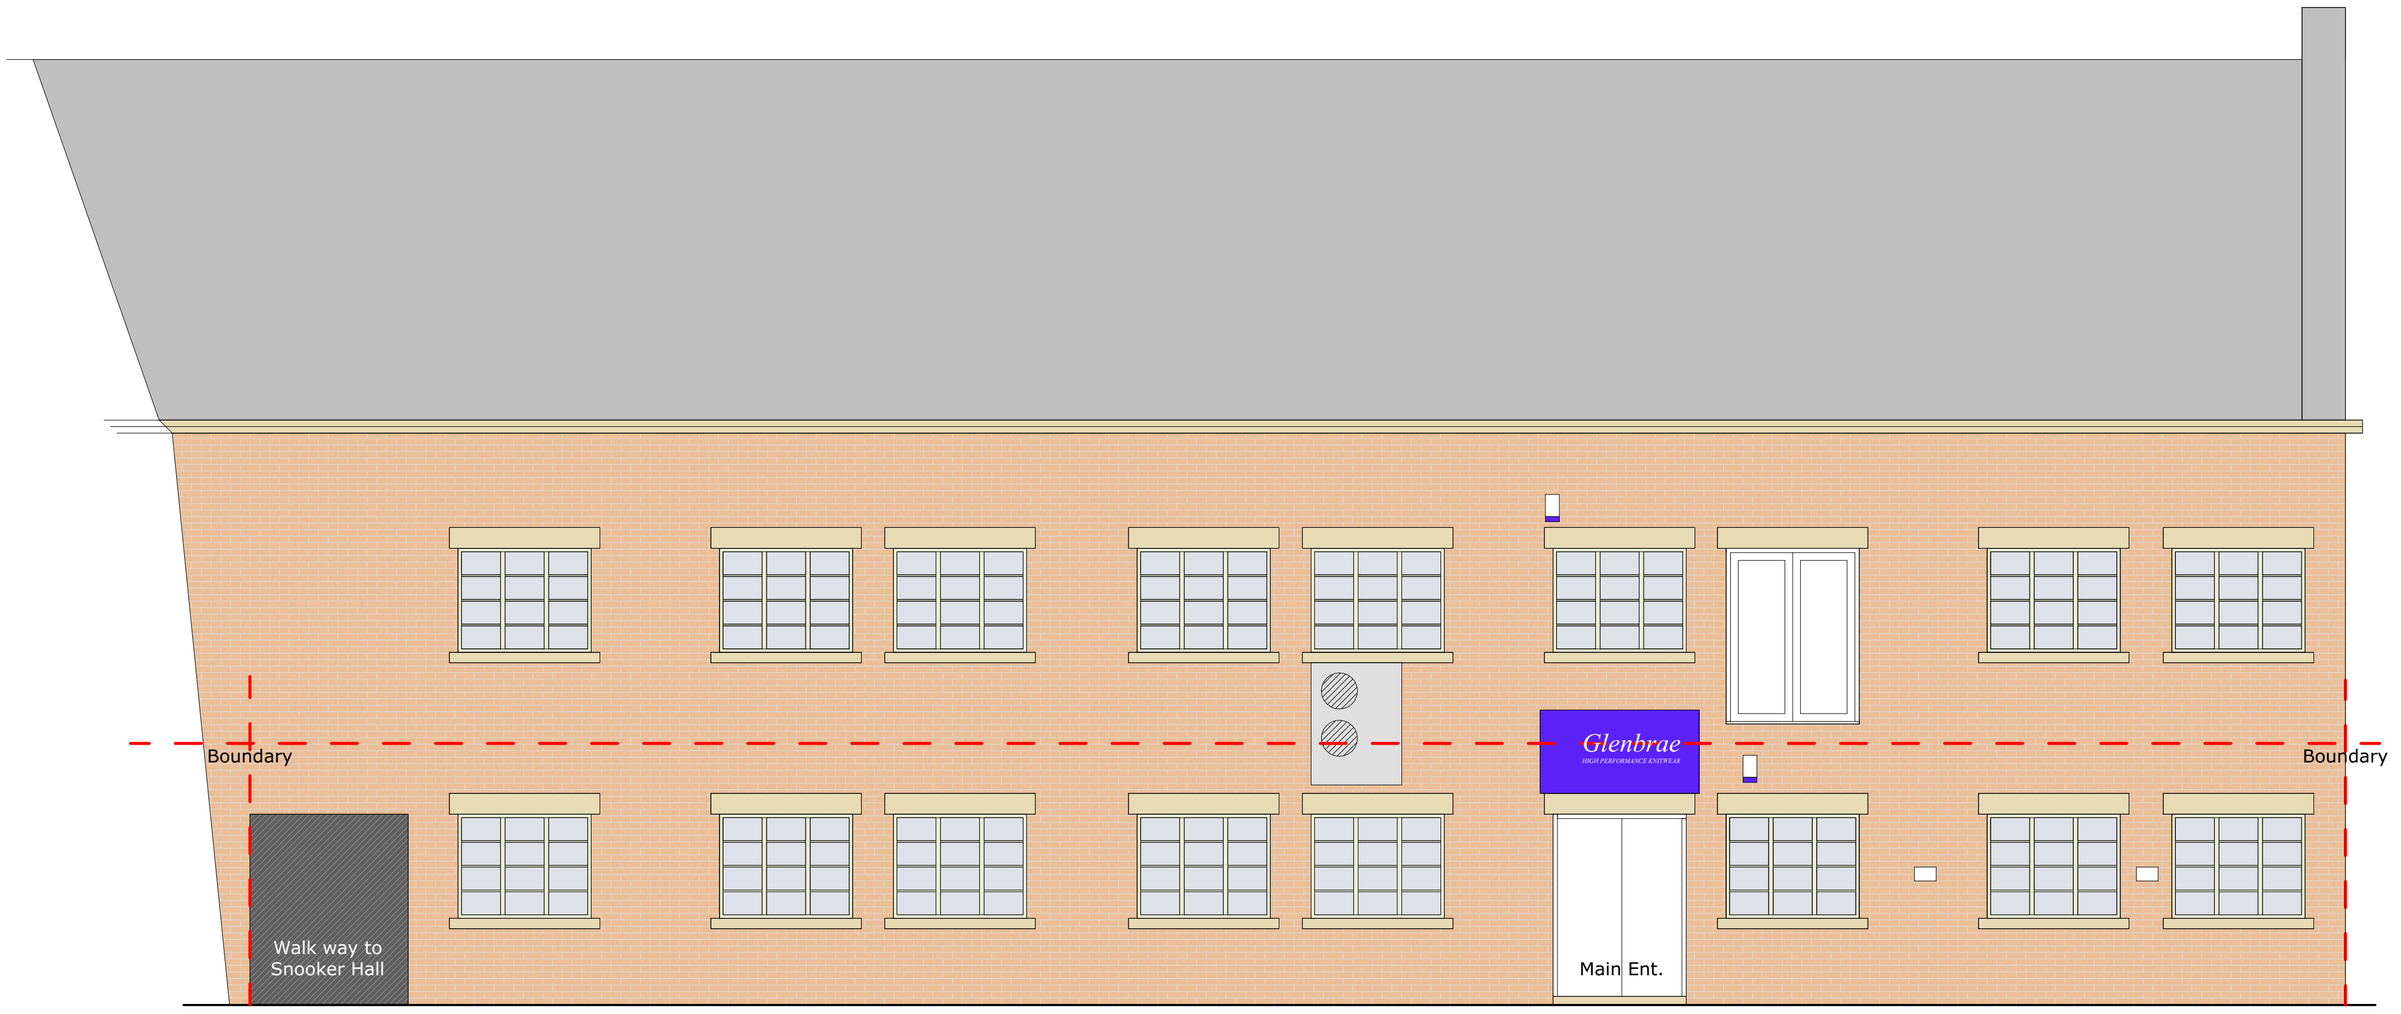

Proposed Principal Elevation

Scale 1:50

NB: All dimensions are structural and exclude plaster finishes
To be read in conjunction with the structural engineers details

Revision History

Client	Mrs E. Layton
Project Address	Days Lane Belper Derbyshire DE56 1NP
Project	Change of Use
Drawing	Existing and Proposed Elevations
Drawing Status	Planning
Drawn by	LW
Drawing Scale	1:50 @ A1
Drawing Reference	P03 **Revision** -