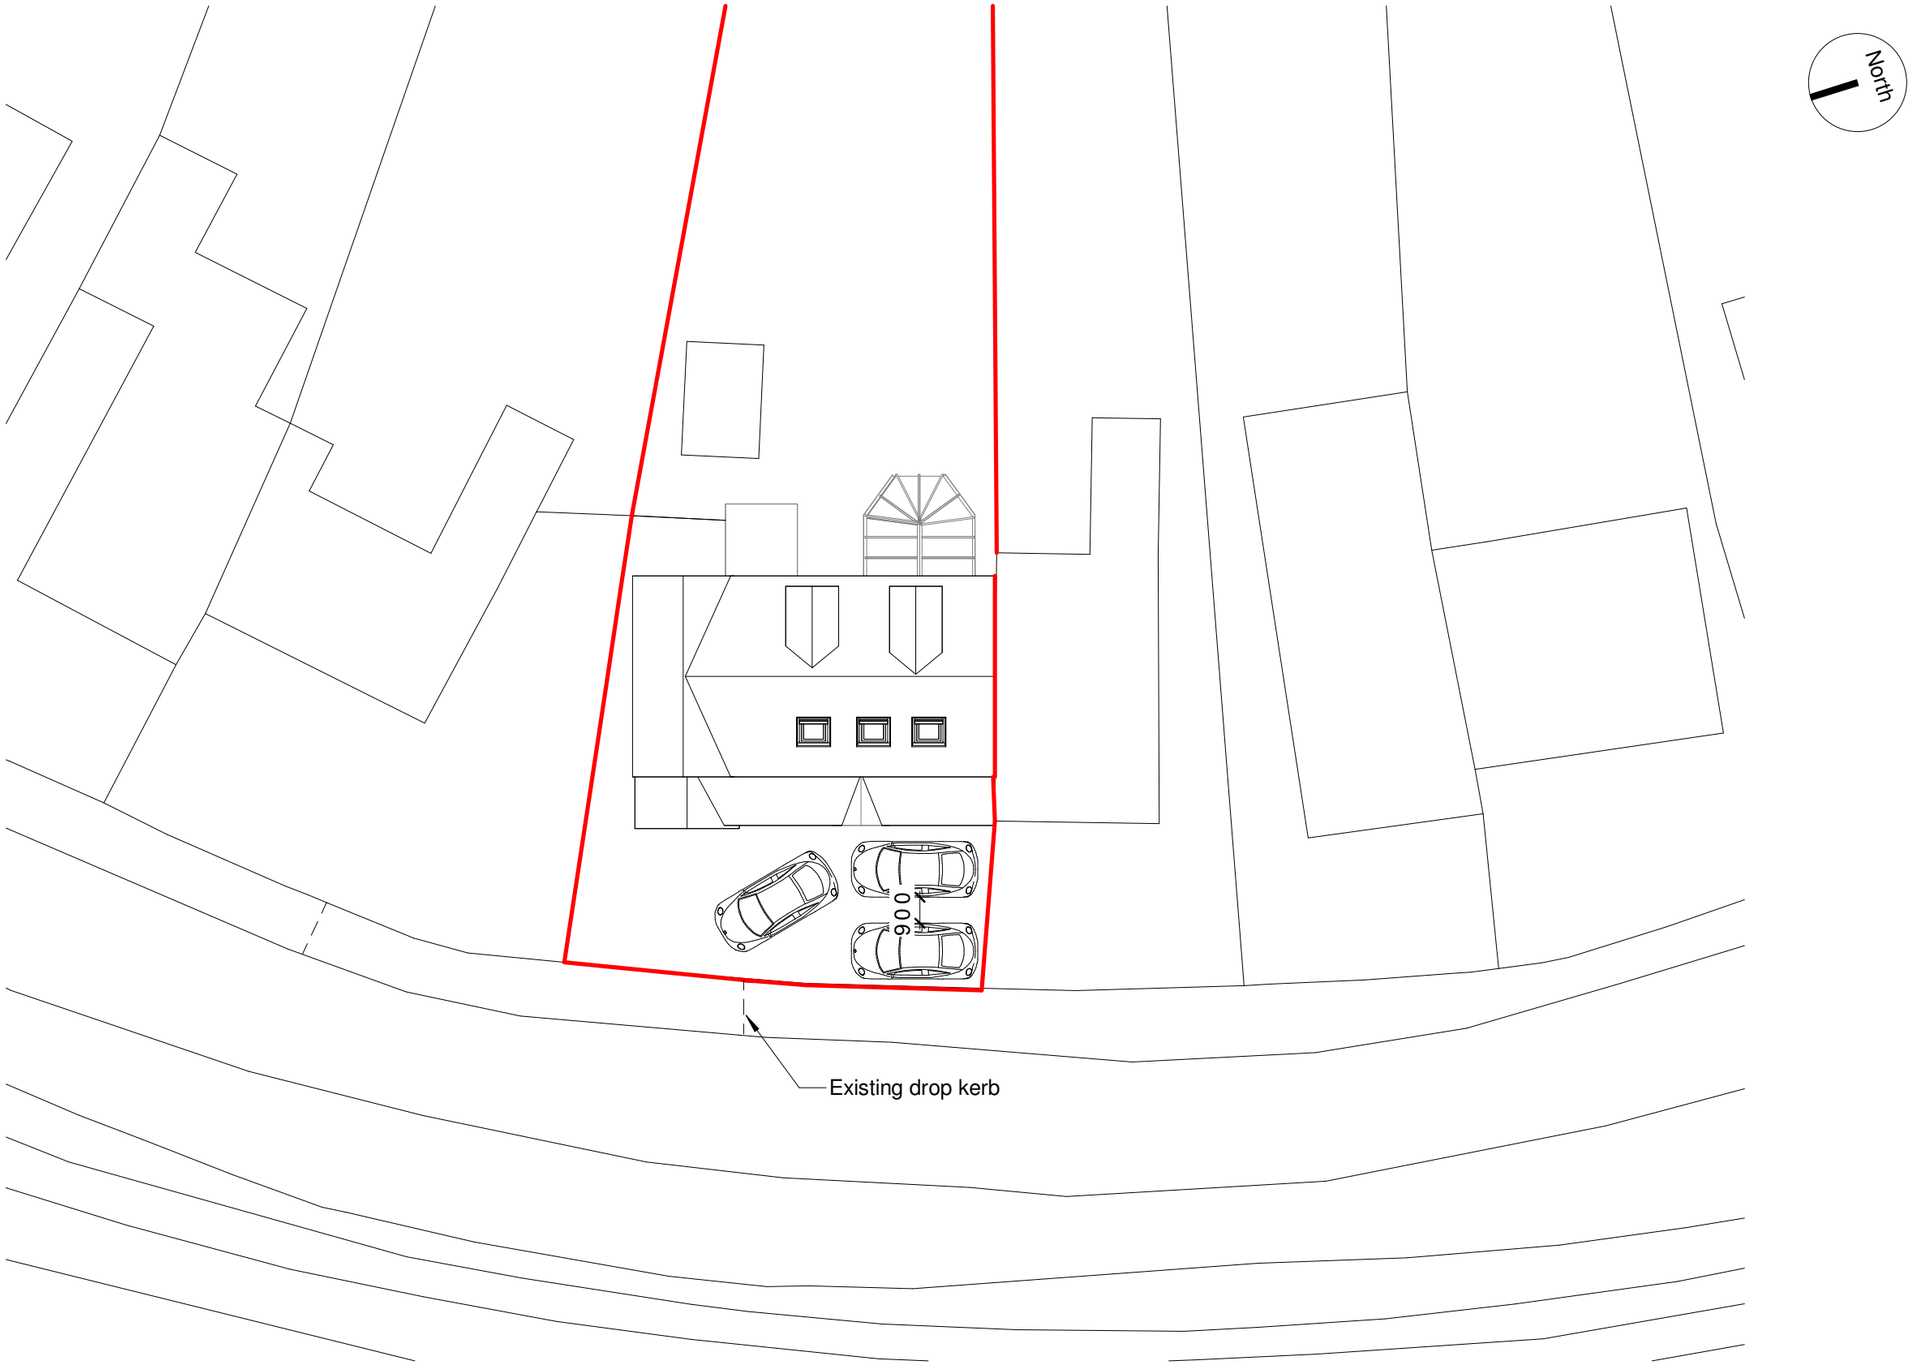

Proposed Site Plan

1 : 200

Do not scale from this drawing. Work to figured dimensions only.

All information should be checked by the contractor site before work.

Any discrepencies should be reported to the architect or designer immediatley. All rights are reserved and are not transferable. Unauthorised reproduction of this drawing are not permitted.

Land registry title and ownership boundaries are produced by IONIC STUDIO using all reasonable endeavours. We cannot be held responsible for scale discrepency of plans supplied to us.

IONIC DESIGN

No.	Description	Date

PROJECT

12 Heanor Rd, Derby

SHEET

Proposed Site Plan

CLIENT

J. Binch

Date	Project number	Scale (@ A3)
28/05/25	P123	1 : 200
Drawn by: SA	DRAWING NUMBER: P01	REV: B
Checked by: SA		