GENERAL NOTES

The
Barn

A

Track

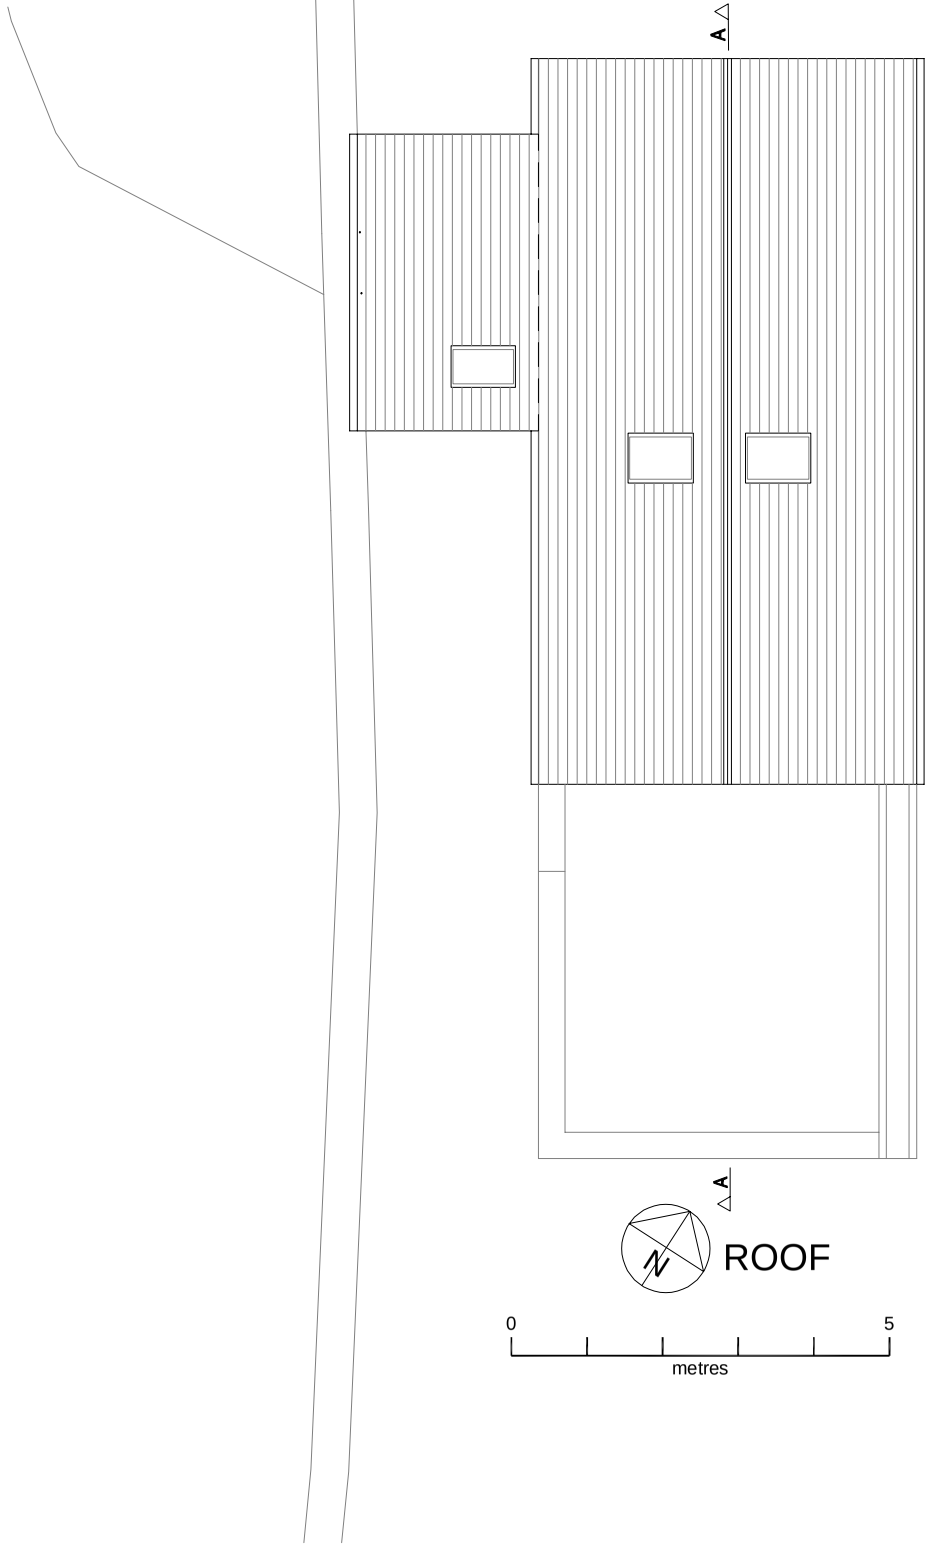

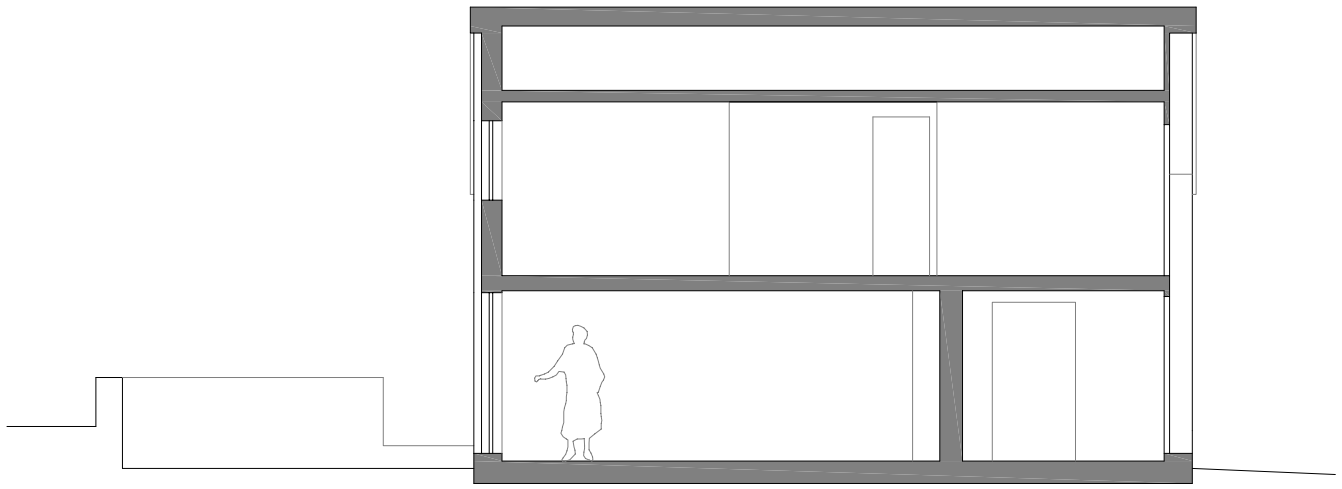

SECTION A-A

Rev	Date	Drawn	Chkd	Amendment
B	21/01/26	GB	-	Amends following H/O comments
A	08.10.25	GB	-	Planning

THE BARN
PENDLETON LANE
ALDERWASLEY

PLANS/SECTIONS
PROPOSED

Drawn GB	Checked -
Scales 1:100@A3	
Drawing No	Rev
1367/P06	B

BABENKO ASSOCIATES
BUILDING DESIGN & CONSULTANCY

Wirksworth, Derbyshire www.babenko-associates.com