GENERAL NOTES

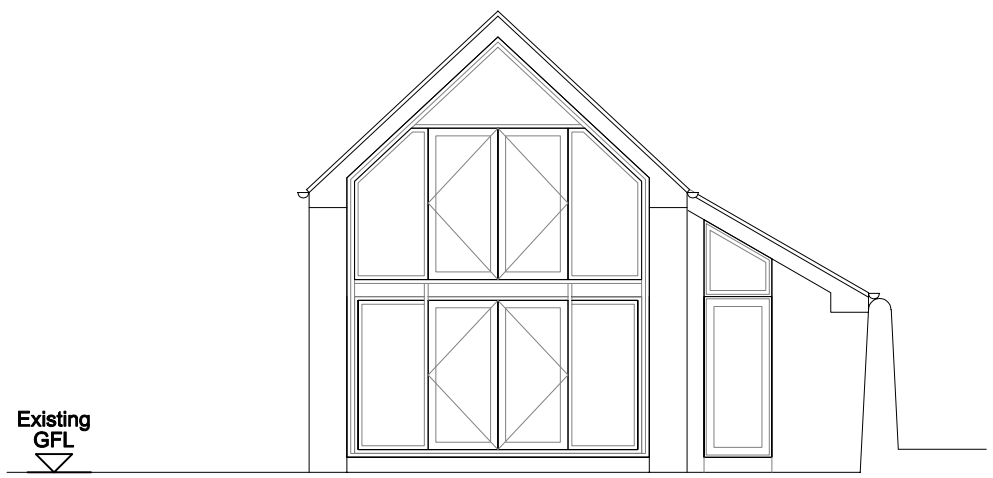

FRONT (NORTH EAST)
ELEVATION

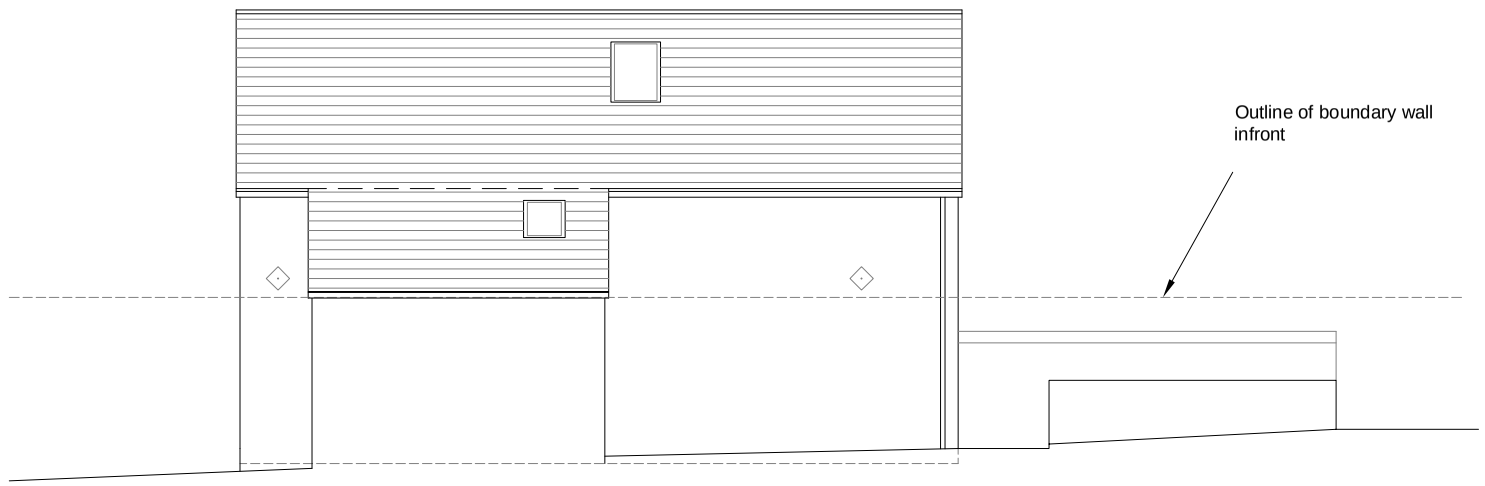

SIDE (NORTH WEST)
ELEVATION

0 5
metres

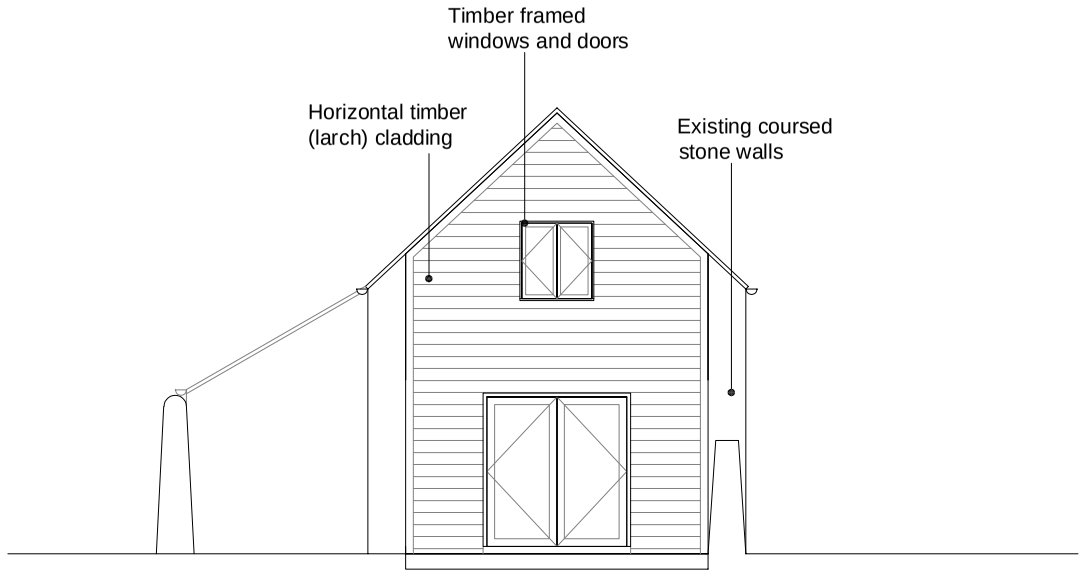

REAR (SOUTH WEST)
ELEVATION

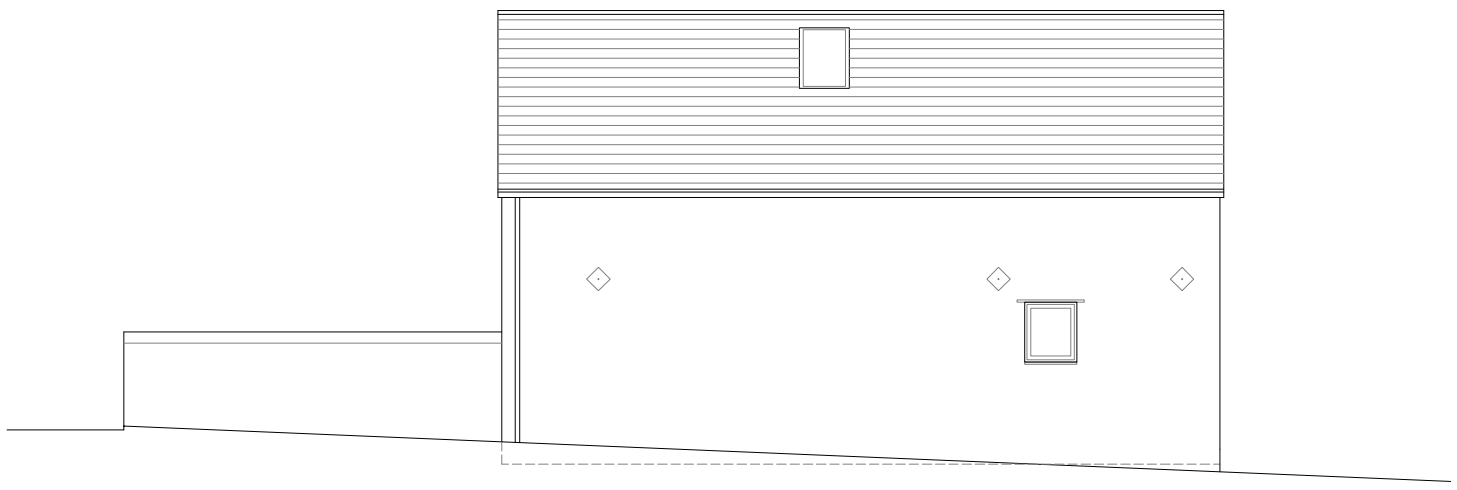

SIDE (SOUTH EAST)
ELEVATION

Rev	Date	Drawn	Chkd	Amendment
B	21/01/26	GB	-	Amends following H/O comments
A	08.10.25	GB	-	Planning

THE BARN
PENDLETON LANE
ALDERWASLEY

ELEVATIONS
PROPOSED

Drawn GB	Checked -
Scales 1:100@A3	
Drawing No	Rev
1367/P07	B

BABENKO ASSOCIATES
BUILDING DESIGN & CONSULTANCY

Wirksworth, Derbyshire www.babenko-associates.com