Ordnance Survey (c) Crown Copyright 2026. All rights reserved. Licence number 100022432

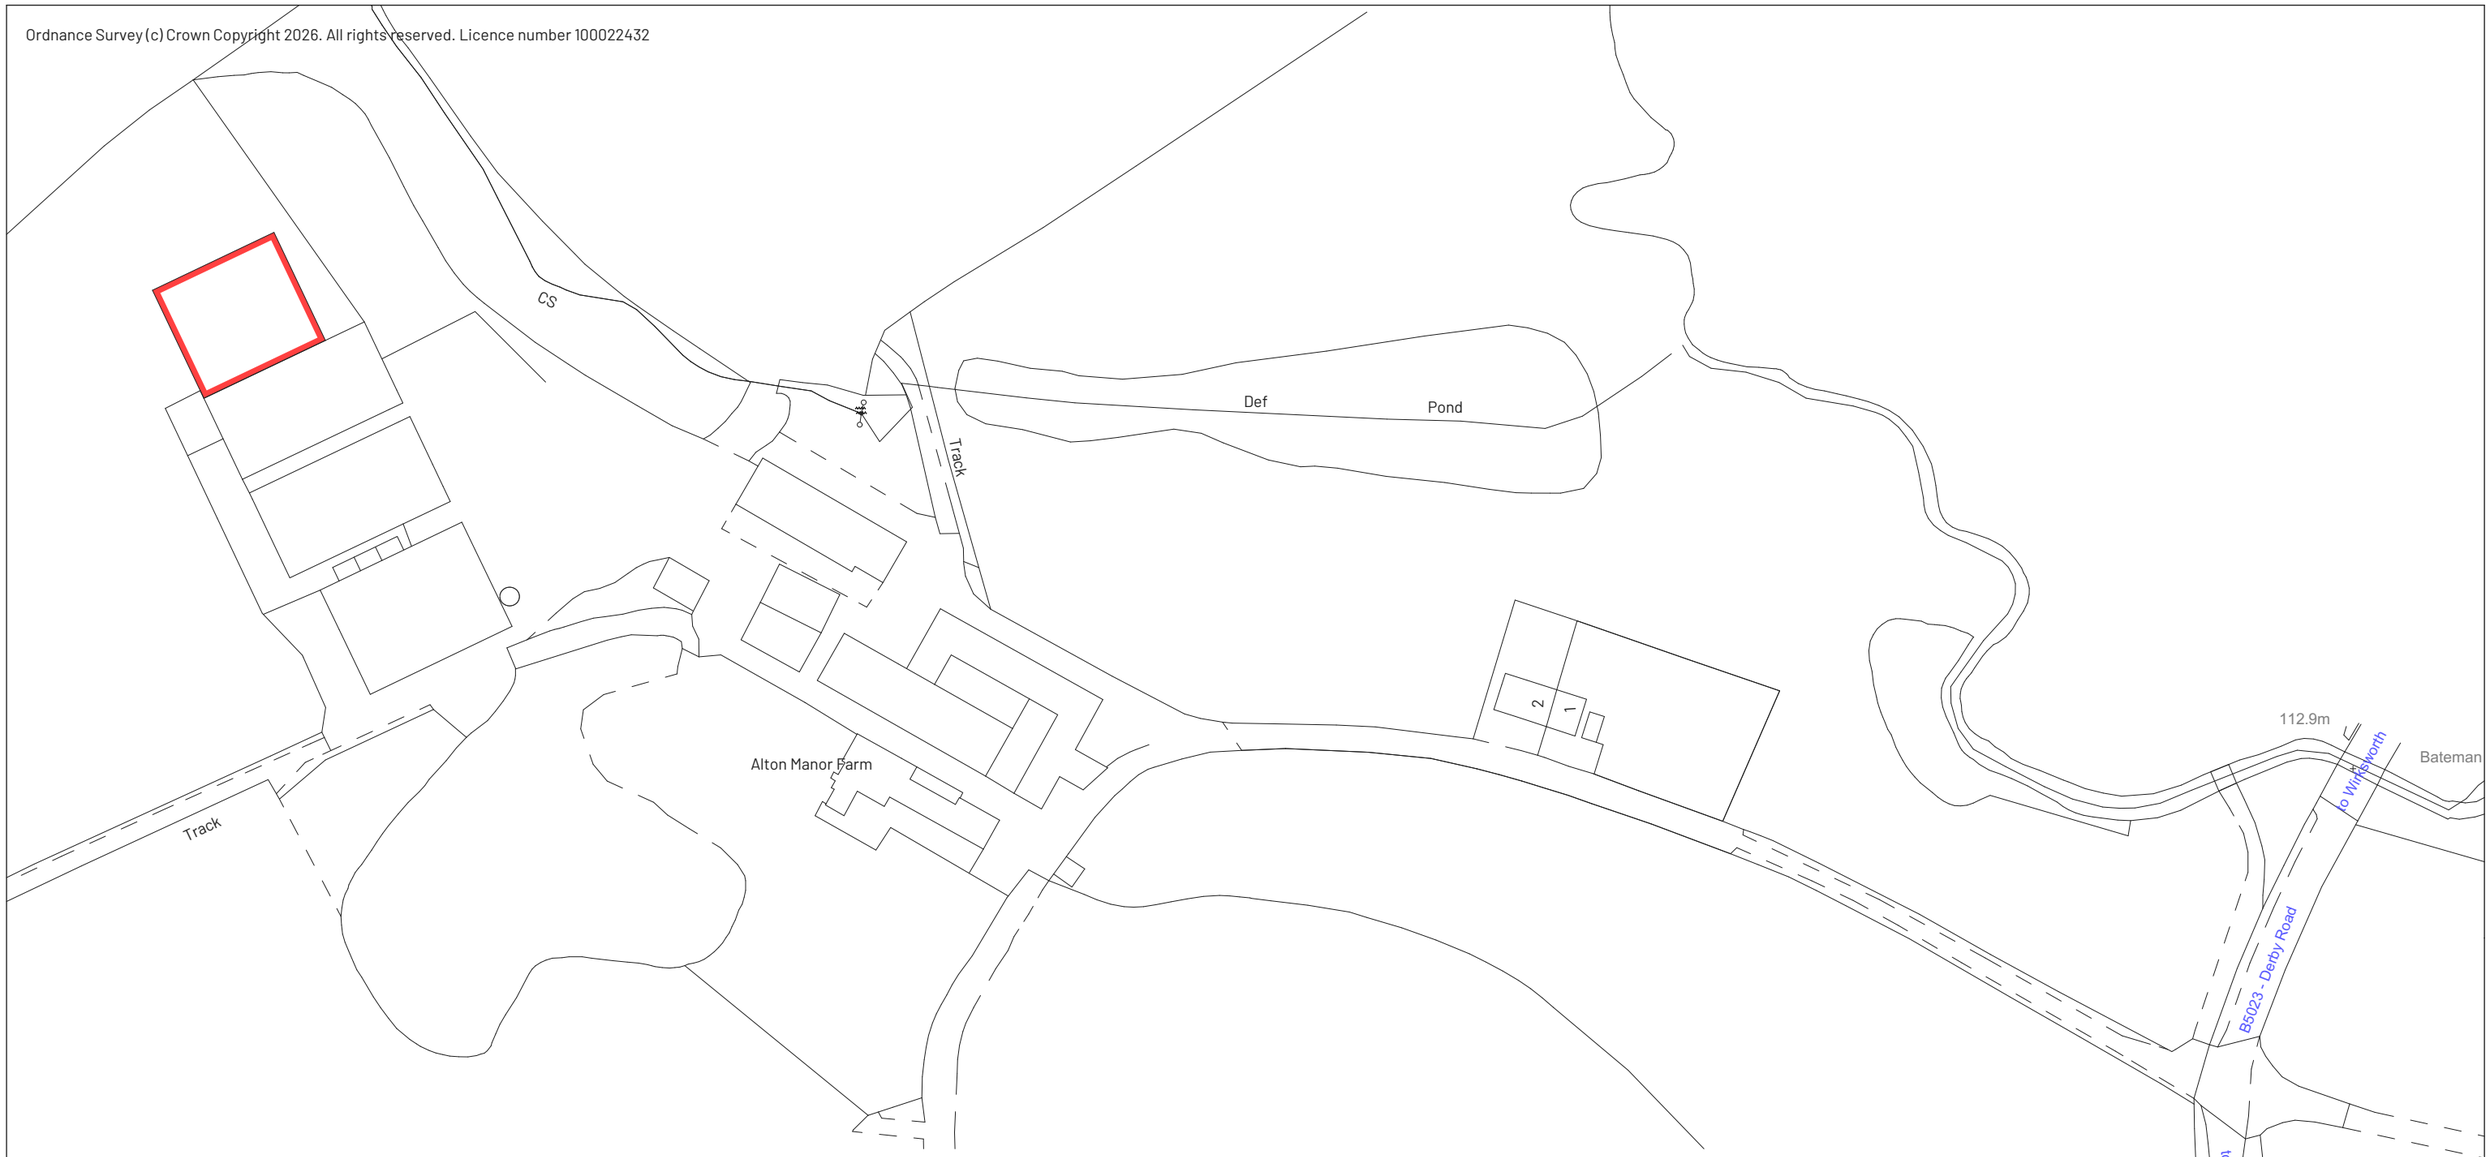

N

1/1250

Scale metres

0 10 50

UNIT 1 & 2, WINDLEHILL FARM
TYTHE BARN LANE
SUTTON ON THE HILL
ASHBOURNE
DERBYSHIRE
DE6 5JH

E: enquiries@filerwilliamson.co.uk

T: 01283 734043

Filer Williamson LIMITED

CLIENT:
S & C M JONES

ADDRESS:
ALTON MANOR FARM, IDRIDGEHAY, BELPER, DERBYSHIRE, DE56 2SH

DRAWING TITLE:
NEW GENERAL PURPOSE AGRICULTURAL BUILDING

DATE:	SCALE:
JAN 2026	1/1250 @ A3

DRAWING NUMBER:
FW 1244 D02 REV A