Ordnance Survey (c) Crown Copyright 2026. All rights reserved. Licence number 100022432

The copyright of this drawing and any design therein is vested in Filer Williamson Limited and cannot be copied or reproduced in whole or in part without their written consent. Report any errors immediately.

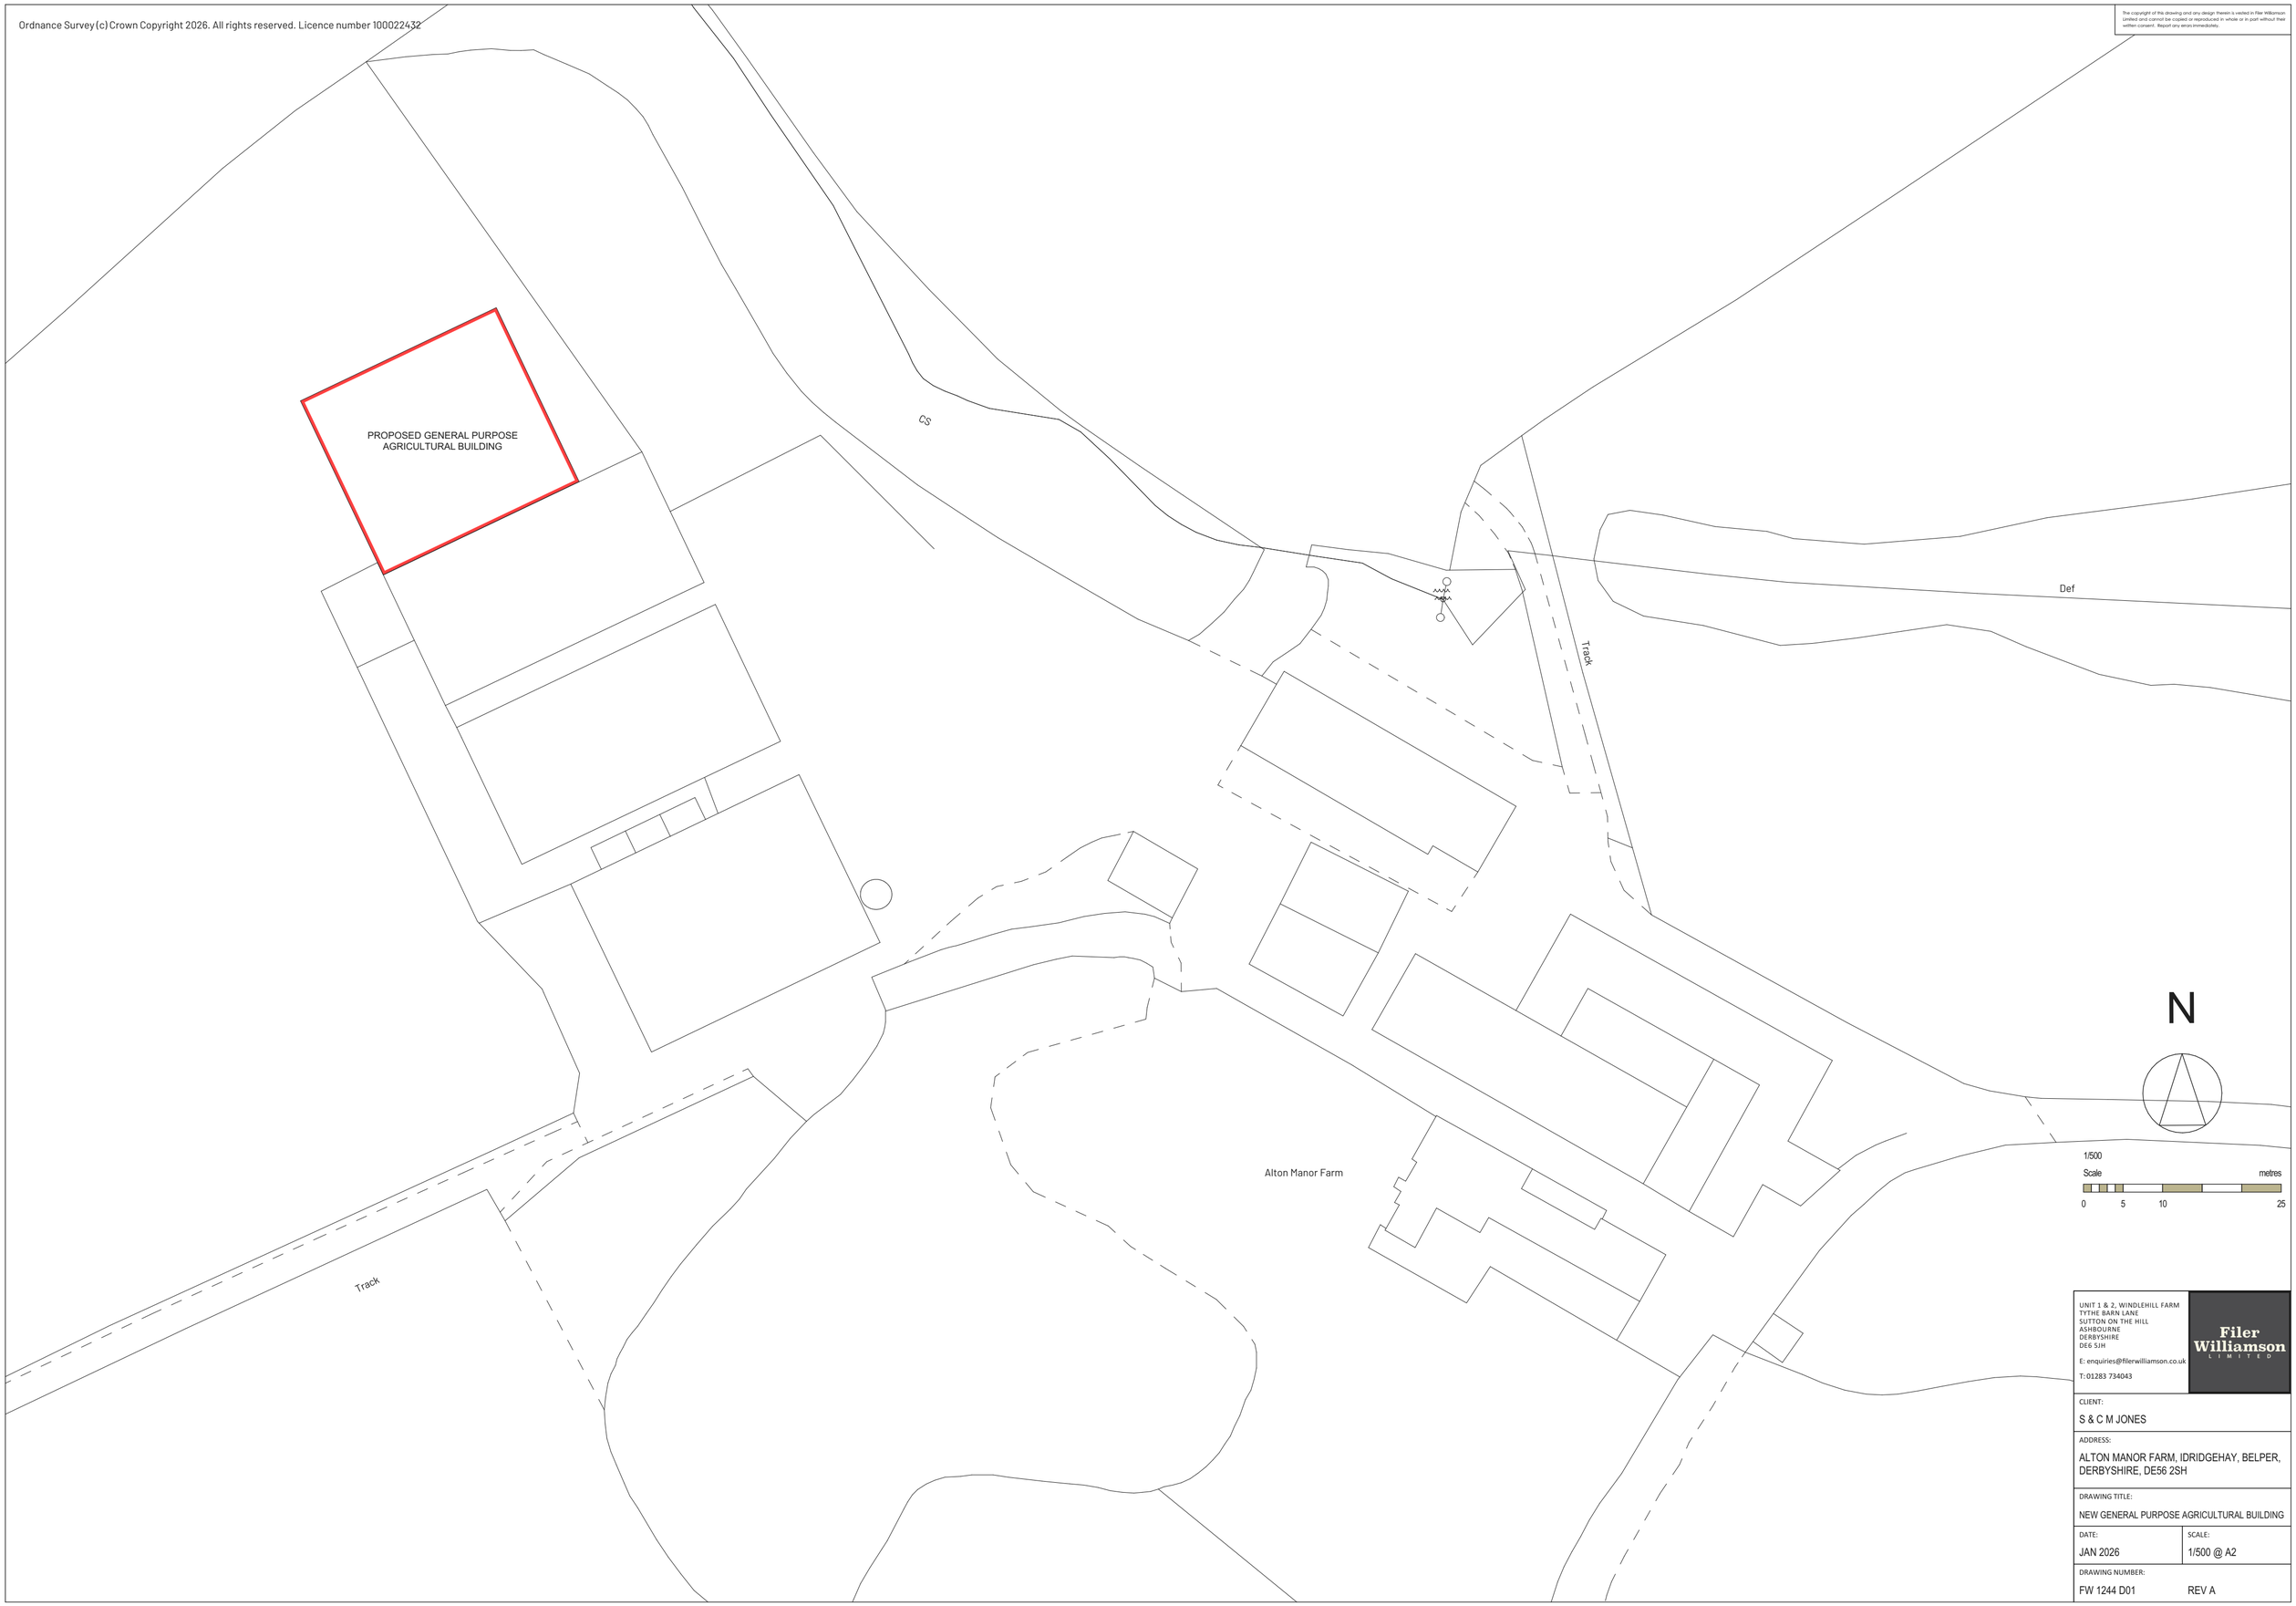

UNIT 1 & 2, WINDLEHILL FARM
TYTHE BARN LANE
SUTTON ON THE HILL
ASHBOURNE
DERBYSHIRE
DE6 5JH

E: enquiries@filerwilliamson.co.uk

T: 01283 734043

Filer Williamson LIMITED

CLIENT:
S & C M JONES

ADDRESS:
ALTON MANOR FARM, IDRIDGEHAY, BELPER, DERBYSHIRE, DE56 2SH

DRAWING TITLE:
NEW GENERAL PURPOSE AGRICULTURAL BUILDING

DATE:	SCALE:
JAN 2026	1/500 @ A2

DRAWING NUMBER:
FW 1244 D01 REV A