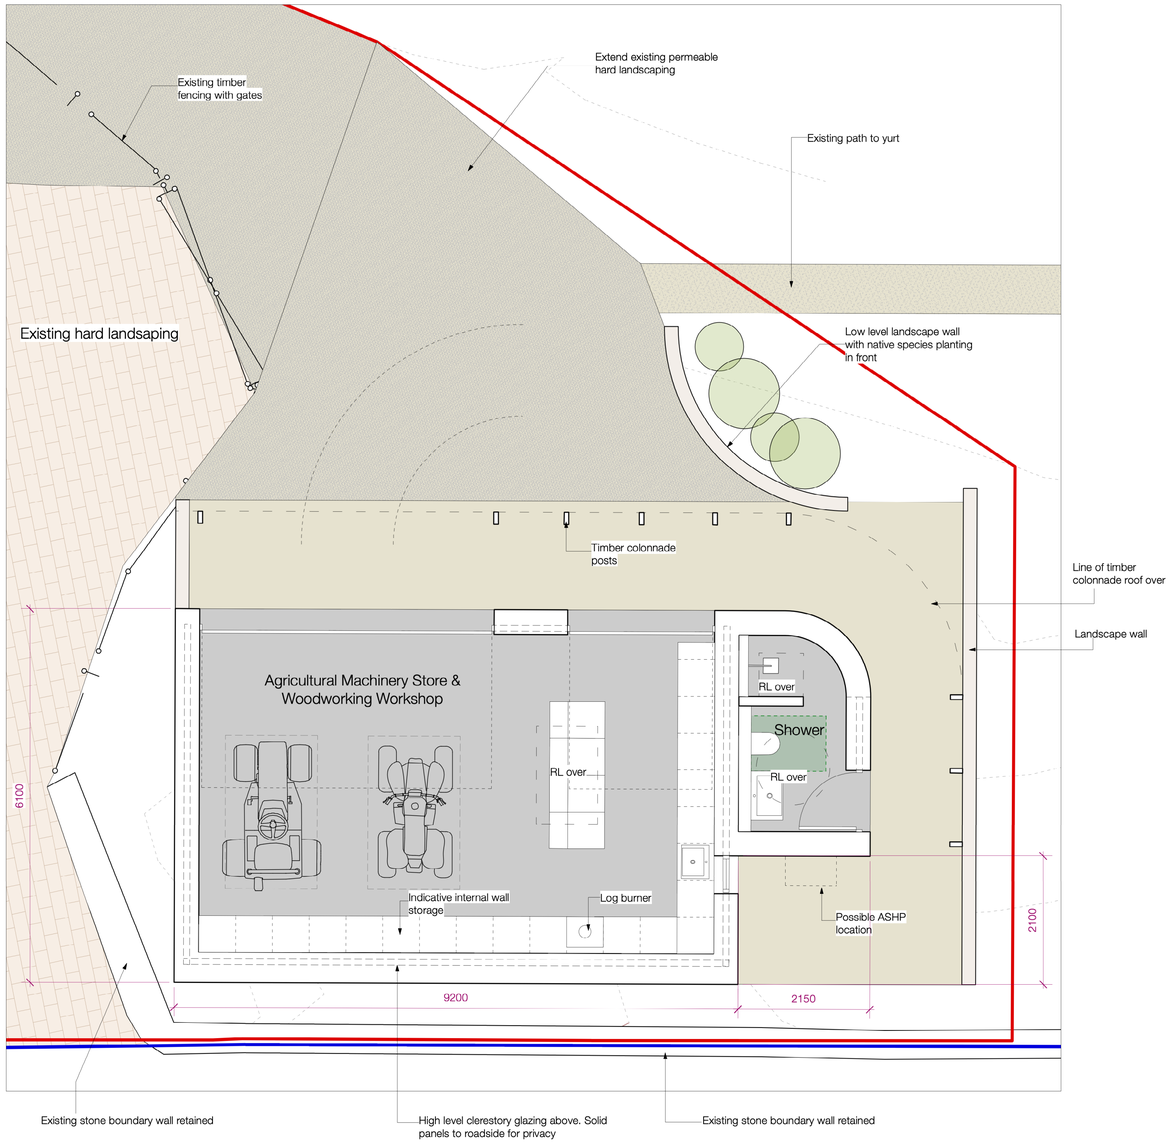

Proposed Ground Floor Plan

Scale: 1:50



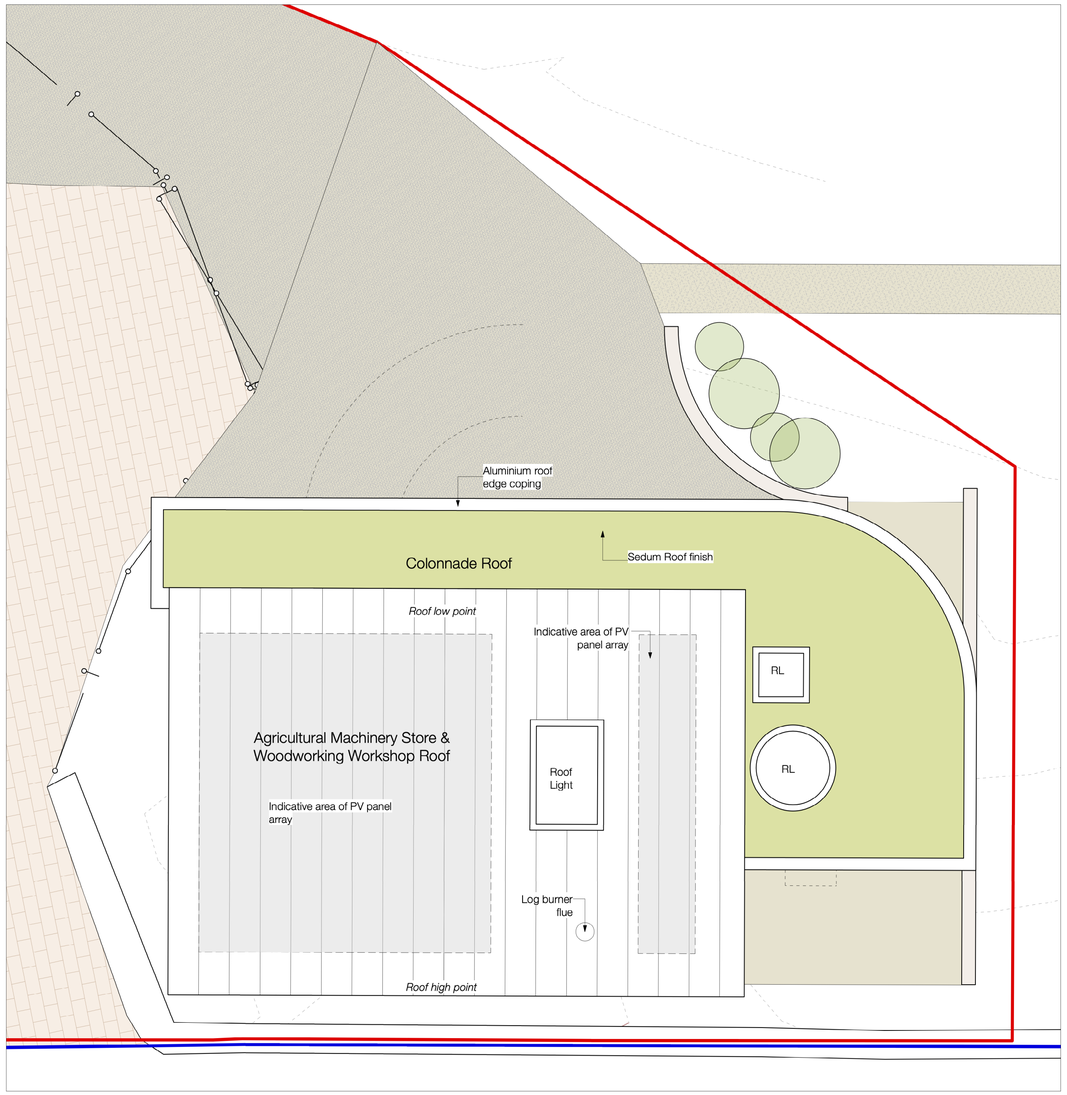

Proposed Roof Plan

Scale: 1:50

REV.	DATE	DESCRIPTION	BY
C	21/01/26	Position updated to be outside sightlines	OC
B	08/01/26	Position updated to be outside sightlines	OC
A	04/11/25	Amended	OC

Allan Joyce Architects Ltd
Architects, Landscape & Interior Design
16-20 Bath Street, Nottingham NG1 1DF
T 0115 8418418 **E** design@ajaltd.co.uk

CLIENT
Mr & Mrs Sowerby

PROJECT
Pennock Hiron Workshop

DRAWING
Proposed Plans

PROJECT NUMBER	SCALE @ A1	DATE	BY
4148	1:50	Sep 2025	OC

DRAWING NUMBER	REVISION	STATUS
202	C	Preliminary

This drawing is copyright and remains the property of Allan Joyce Architects Ltd.
Generally do not scale drawings. All dimensions to be confirmed on site.

Print Size Check
0 10 mm