1:100 Scale

Sycamore Farm Porch – AVA/2026/0026



East (Front) Elevation - Existing




East (Front) Elevation - Proposed

Sycamore Farm Porch – AVA/2026/0026
1:100 Scale

North (Side)
Elevation - Existing



North (Side)
Elevation - Proposed

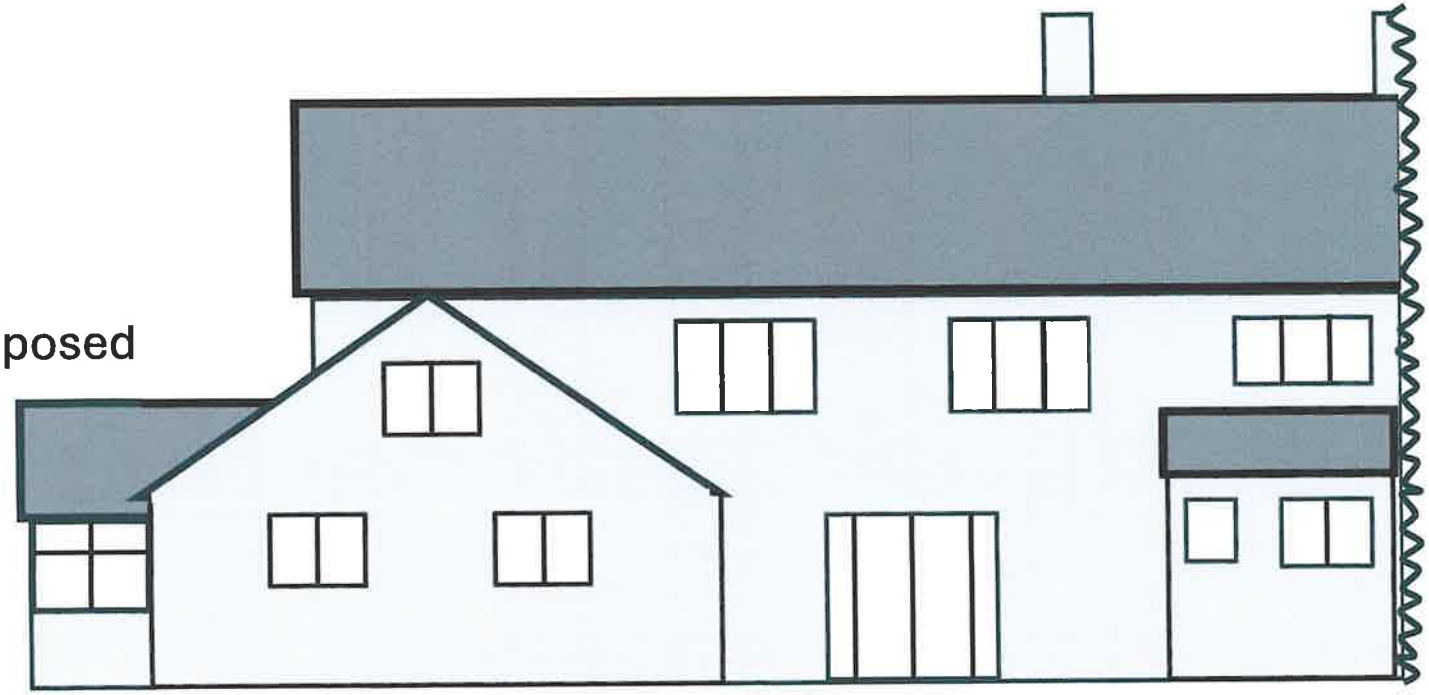


Sycamore Farm Porch – AVA/2026/0026

1:100 Scale



South (Side) Elevation - Existing

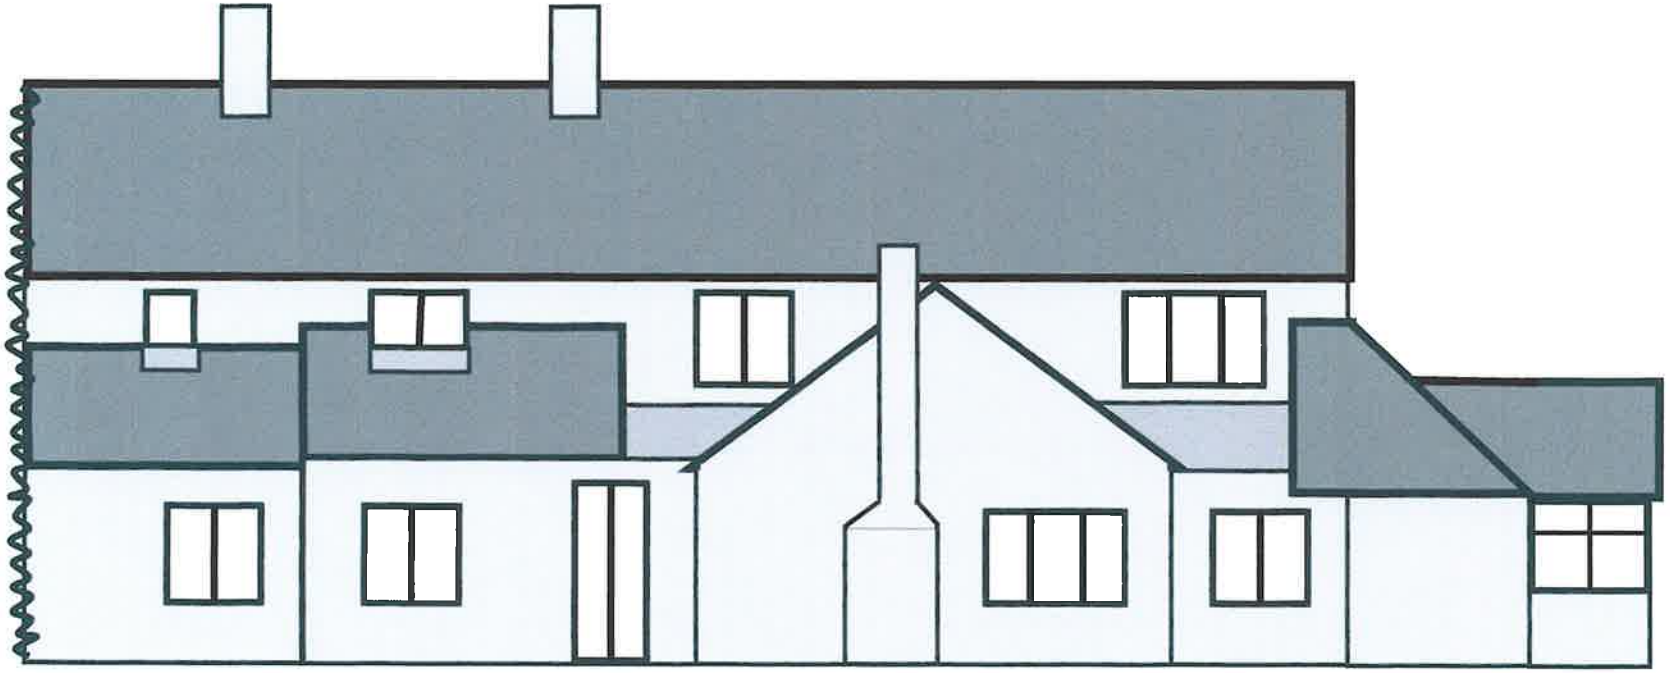

South (Side) Elevation - Proposed