
A3

AVA/2026/0026

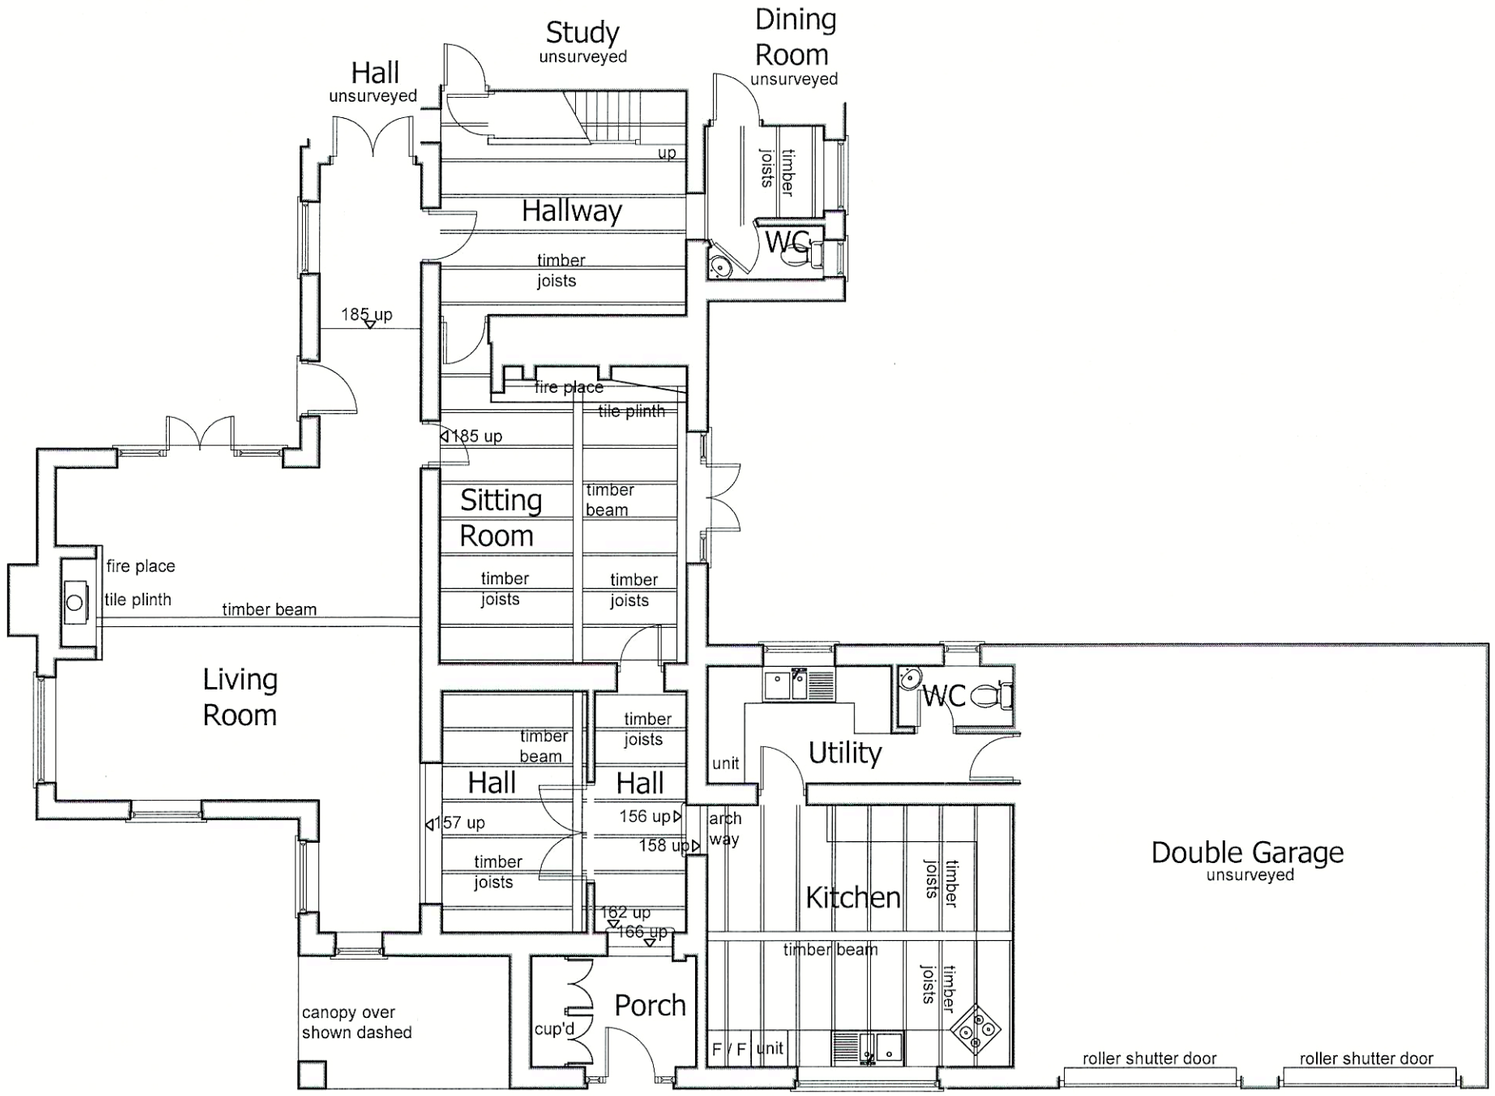

Existing Ground Floor Plan
Scale 1:100

Rev.	By	Date	Details	Chkd
A	CW	26.01.26	Drawing Sheet Size and Drawing Scale Amended	

Drawing Status: For Planning

Construction Design Solutions
Consulting Civil, Structural, Highway & Drainage Engineers
78 Wollaton Road,
Beeston,
Nottingham.
NG9 2NZ.
Tel: 0115 922 9491
Fax: 0115 922 7451
General E-mail: design @ cdsconsulting . co . uk
Website: www . cdsconsulting . co . uk

Client: Mr Chris Romney

Project: Sycamore Farm, Old Road
Heage, Belper, DE56 2BN

Title: Existing Ground Floor Plan

Scale (A3)	Drawn by.	Drg. No.
1:100	CW	2025-10977-01A
Date. January 2026	Checked by.	

Copyright of CDS