A3

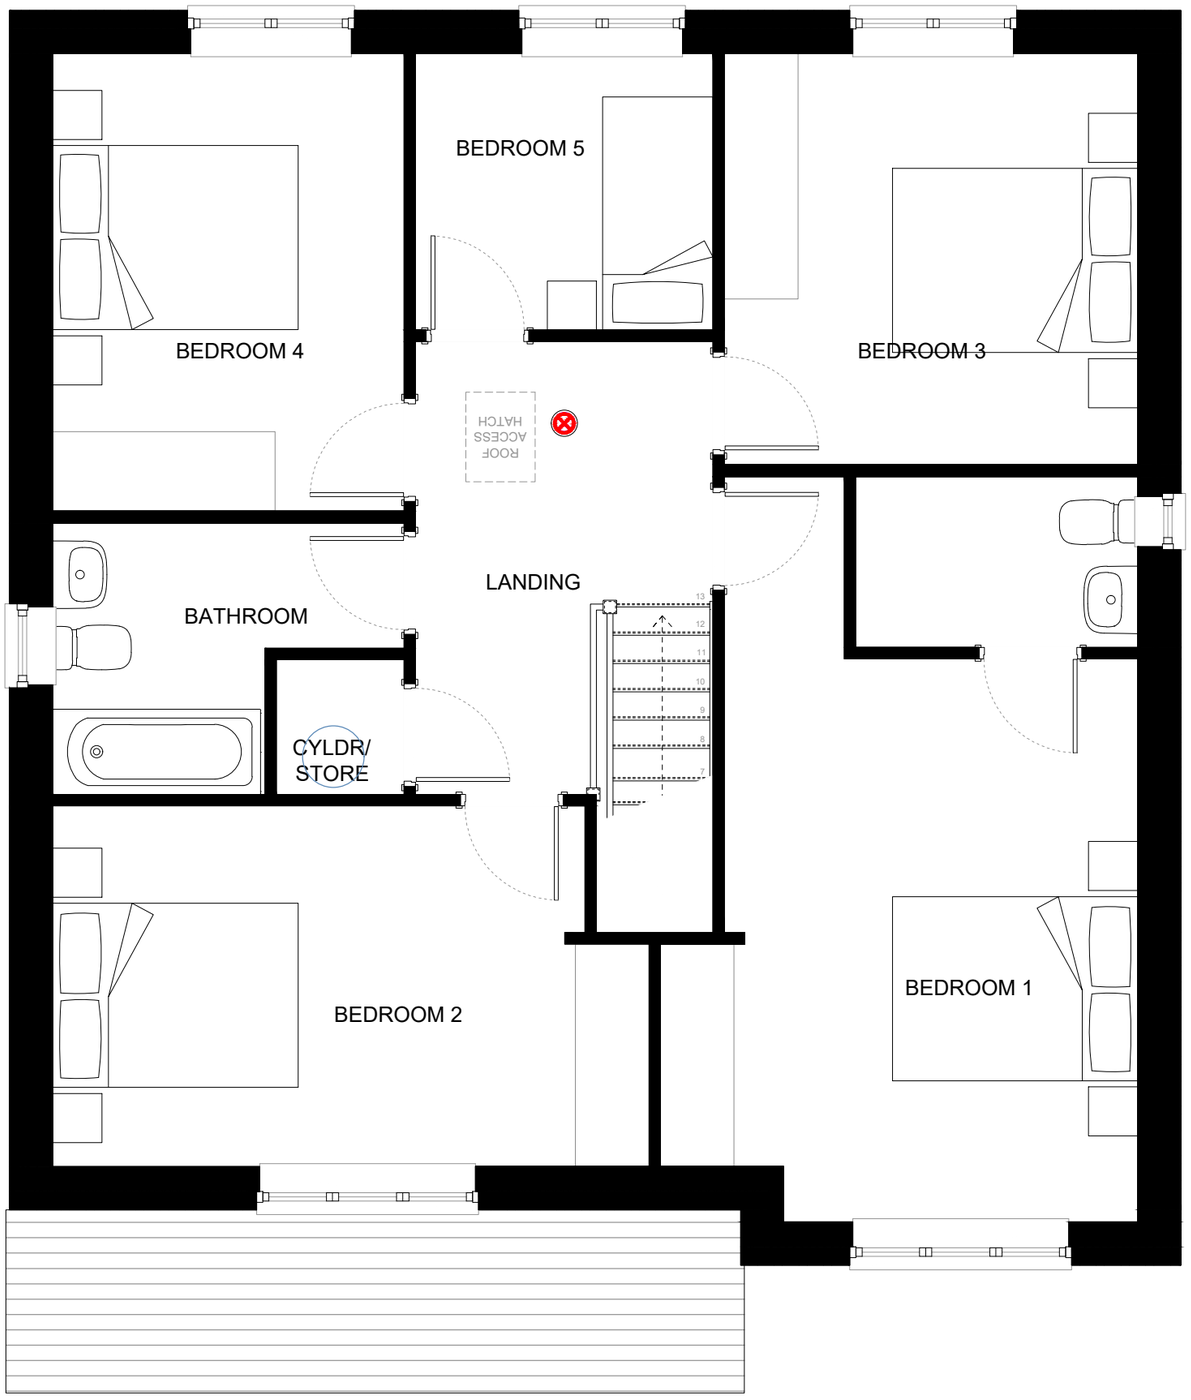

First Floor Plan
1:50

NOTE: The copyright of this drawing is owned by the issuing company and must not be reproduced in whole or part without written consent. Scaling off this drawing should not be relied upon for critical construction dimensions.

00 0.5 1.0 1.5 2.0 2.5

METRES - 1:50 @ A3

REV	AMENDMENT	DATE	BY

LANGRIDGE HOMES

PROJECT

Ashover Close

Ripley

DRAWING

House Type - E21 (AS)

First Floor Plan
Planning

SCALE	DATE	AUTHOR	CHK'D
1:50 @ A3	Jan '26	AW	-

JOB NO.	DRAWING NO.	REV
LH_14	E21.AS.21	-

A3



Front Elevation
1:50

NOTE: The copyright of this drawing is owned by the issuing company and must not be reproduced in whole or part without written consent. Scaling off this drawing should not be relied upon for critical construction dimensions.

00 0.5 1.0 1.5 2.0 2.5

METRES - 1:50 @ A3

REV	AMENDMENT	DATE	BY

LANGRIDGE HOMES

PROJECT

Ashover Close

Ripley

DRAWING

House Type - E21 (AS)

First Floor Plan

Planning

SCALE	DATE	AUTHOR	CHK'D
1:50 @ A3	Jan '26	AW	-

JOB NO.	DRAWING NO.	REV
LH_14	E21.AS.22	-

A3

NOTE: The copyright of this drawing is owned by the issuing company and must not be reproduced in whole or part without written consent. Scaling off this drawing should not be relied upon for critical construction dimensions.

00 0.5 1.0 1.5 2.0 2.5

METRES - 1:50 @ A3

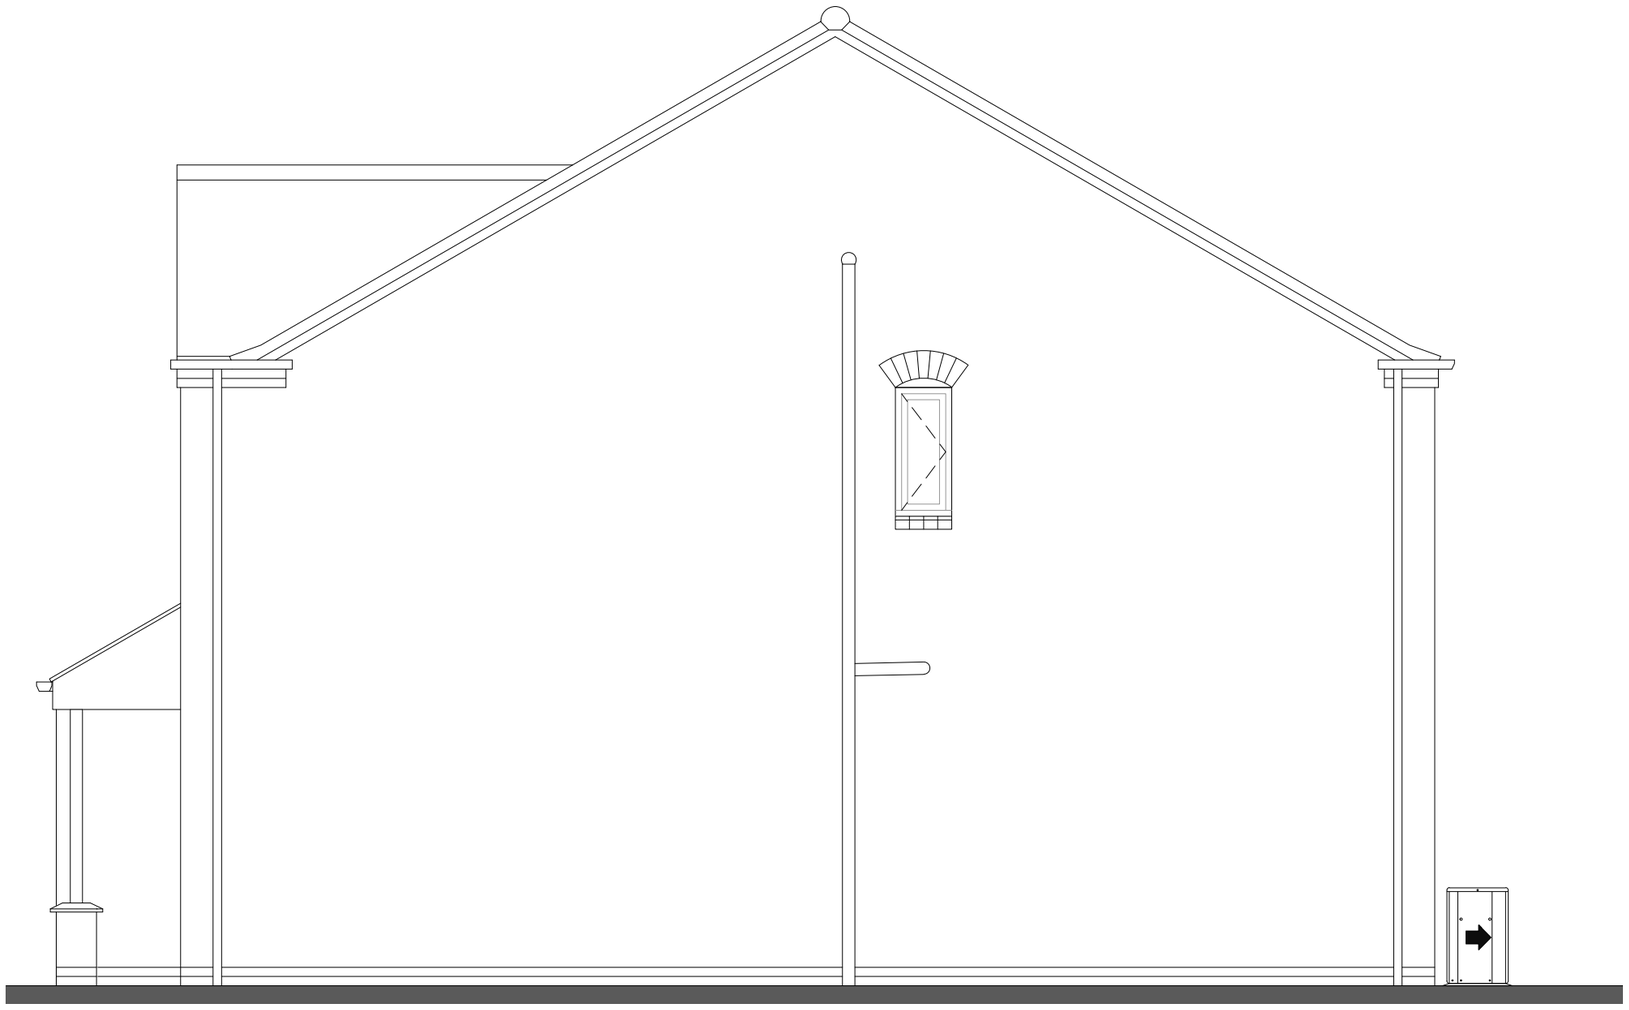

Side Elevation
1:50

REV	AMENDMENT	DATE	BY

LANGRIDGE HOMES

PROJECT

Ashover Close

Ripley

DRAWING

House Type - E21 (AS)

Side Elevation
Planning

SCALE	DATE	AUTHOR	CHK'D
1:50 @ A3	Jan '26	AW	-

JOB NO.	DRAWING NO.	REV
LH_14	E21.AS.23	-

A3

NOTE: The copyright of this drawing is owned by the issuing company and must not be reproduced in whole or part without written consent. Scaling off this drawing should not be relied upon for critical construction dimensions.

00 0.5 1.0 1.5 2.0 2.5

METRES - 1:50 @ A3

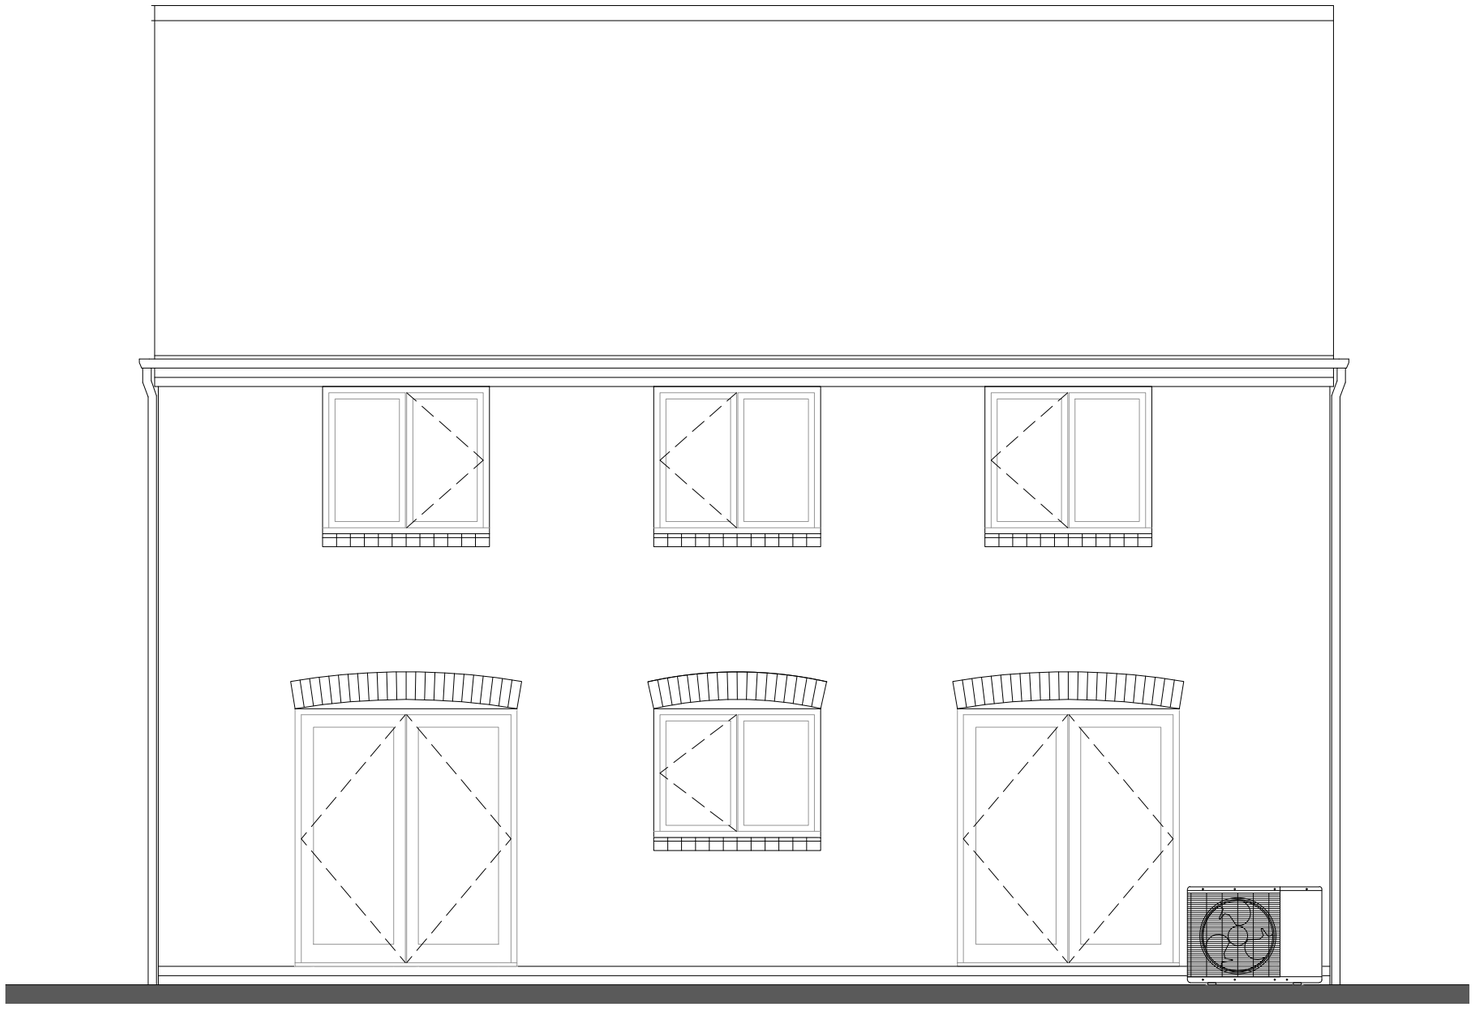

Rear Elevation
1:50

REV	AMENDMENT	DATE	BY

LANGRIDGE HOMES

PROJECT

Ashover Close

Ripley

DRAWING

House Type - E21 (AS)

Rear Elevation
Planning

SCALE	DATE	AUTHOR	CHK'D
1:50 @ A3	Jan '26	AW	-

JOB NO.	DRAWING NO.	REV
LH_14	E21.AS.24	-

A3

NOTE: The copyright of this drawing is owned by the issuing company and must not be reproduced in whole or part without written consent. Scaling off this drawing should not be relied upon for critical construction dimensions.

00 0.5 1.0 1.5 2.0 2.5

METRES - 1:50 @ A3

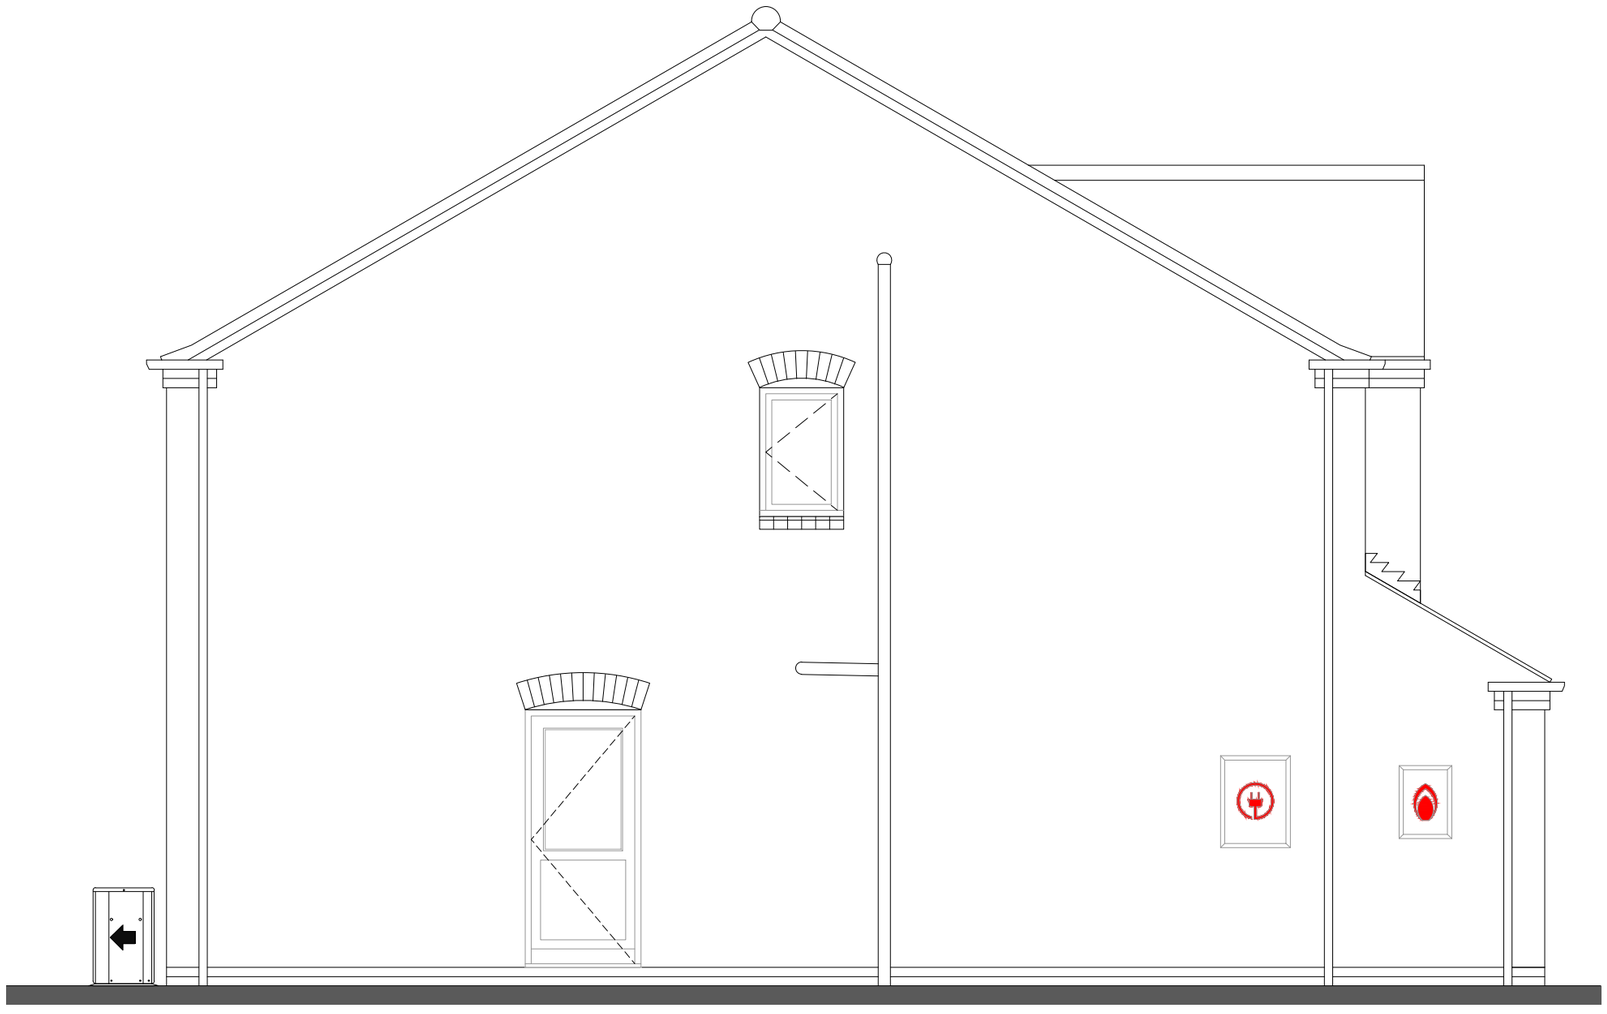

Side Elevation
1:50

REV	AMENDMENT	DATE	BY

LANGRIDGE HOMES

PROJECT

Ashover Close

Ripley

DRAWING

House Type - E21 (AS)

Side Elevation

Planning

SCALE	DATE	AUTHOR	CHK'D
1:50 @ A3	Jan '26	AW	-

JOB NO.	DRAWING NO.	REV
LH_14	E21.AS.25	-

A3

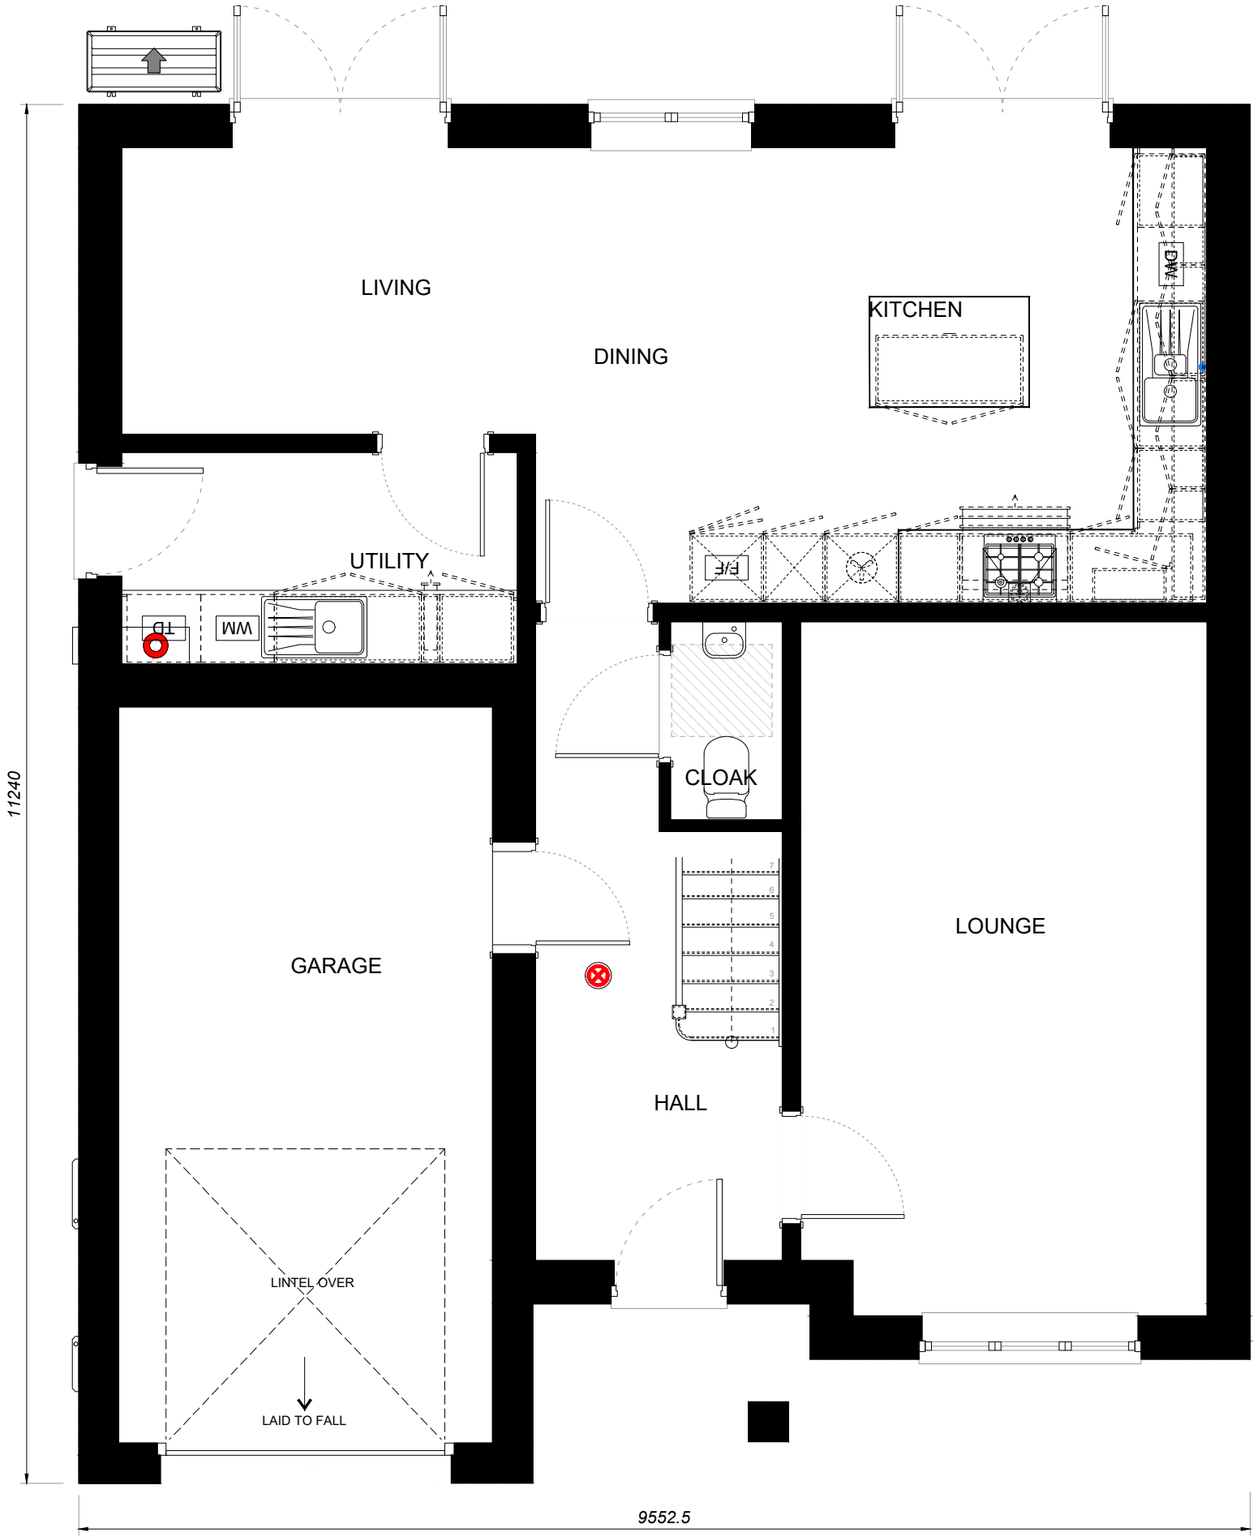

Ground Floor Plan
1:50

NOTE: The copyright of this drawing is owned by the issuing company and must not be reproduced in whole or part without written consent. Scaling off this drawing should not be relied upon for critical construction dimensions.

00 0.5 1.0 1.5 2.0 2.5
METRES - 1:50 @ A3

REV	AMENDMENT	DATE	BY

LANGRIDGE HOMES

PROJECT
Ashover Close
Ripley

DRAWING
House Type - E21 (AS)
Ground Floor Plan
Planning

SCALE	DATE	AUTHOR	CHK'D
1:50 @ A3	Jan '26	AW	-

JOB NO.	DRAWING NO.	REV
LH_14	E21.AS.21	-