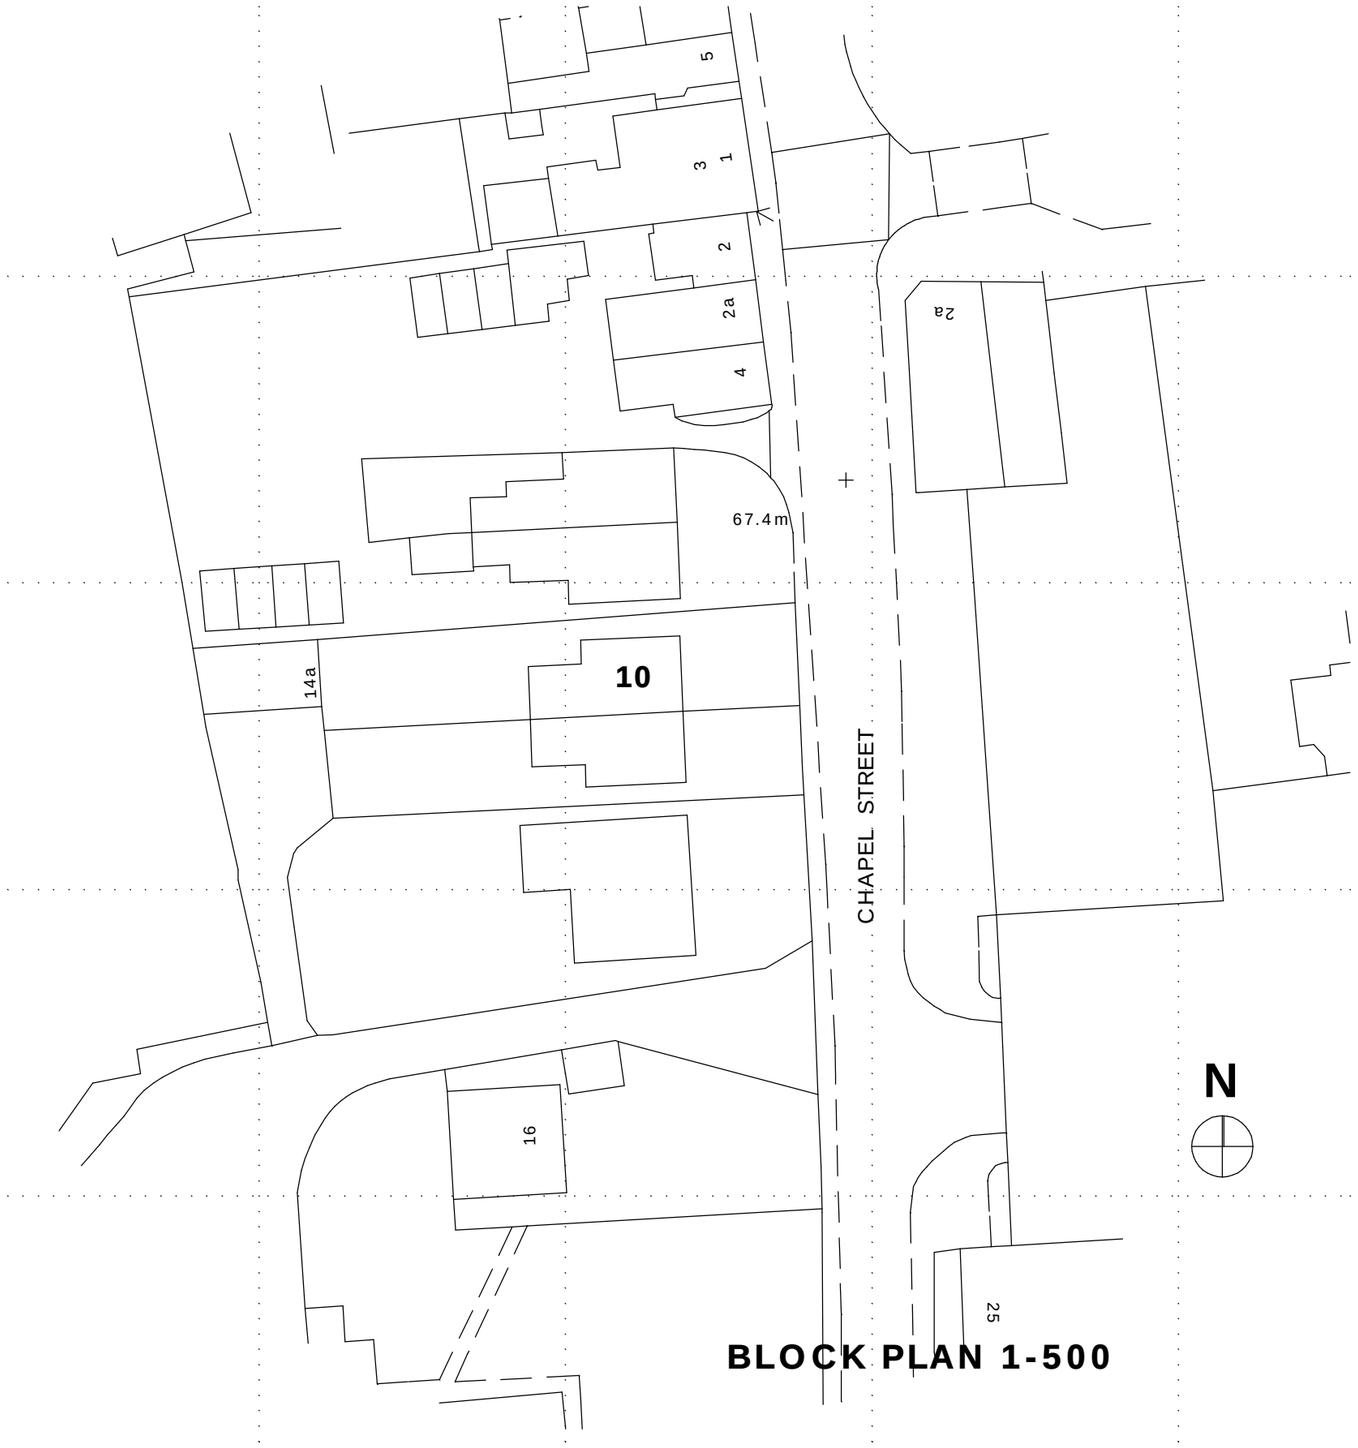

BLOCK PLAN 1-500

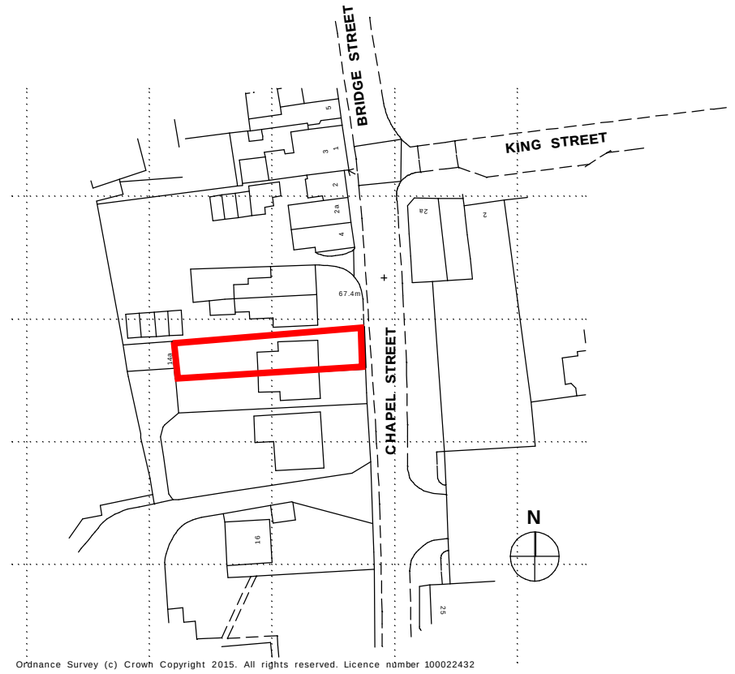

Ordnance Survey (c) Crown Copyright 2015. All rights reserved. Licence number 100022432

LOCATION PLAN 1-1250

DATE	AMENDMENT	REV

DO NOT SCALE FROM THIS DRAWING - ALL DIMENSIONS AND LEVELS TO BE CHECKED ON SITE - THIS DRAWING © ALAN MCGOWAN ARCHITECTS Ltd

PROJECT
Advertising Application
10 Chapel St,
Belper
DE56 1AR

STATUS
PLANNING-advertisement consent

SCALE
1-1250,500 @ A3

DATE
january 2026

PROJECT NUMBER

REVISION No

DRAWING NUMBER
DE561AR2-AM-03-xx-DR-A- **0003**

DESCRIPTION
Existing plans

Alan McGowan Architects Ltd
Chartered Architects RIBA
BRIDGE HOUSE LONG EATON NOTTINGHAM NG10 1NL TEL:0115 8758021 info@alanmcgowan.co.uk