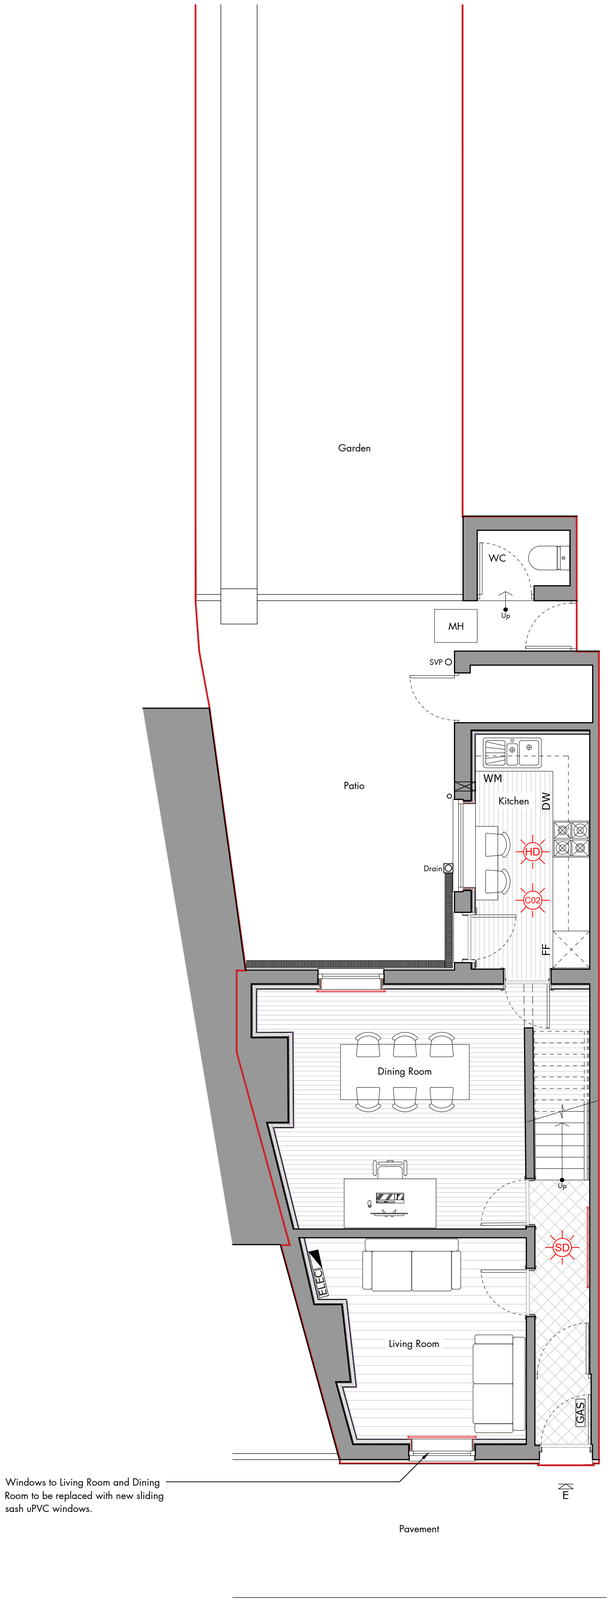

GA Ground Floor

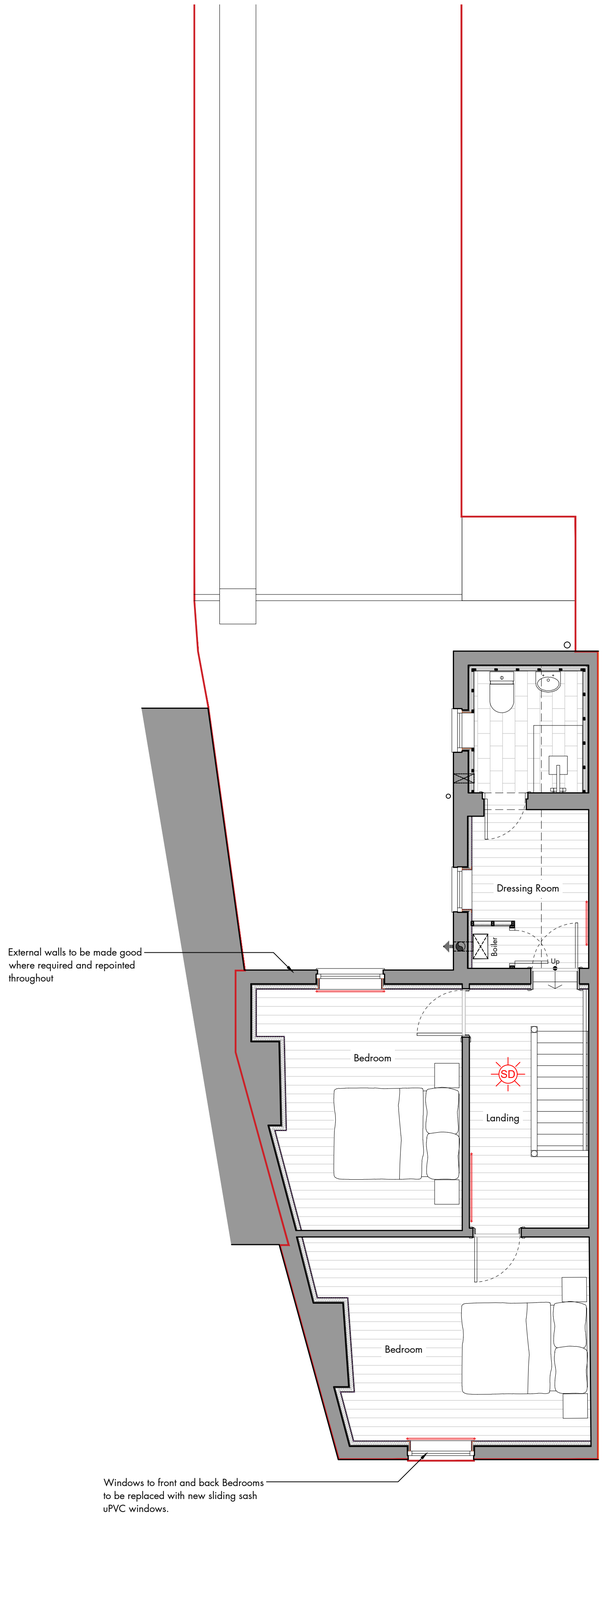

GA First Floor

Key

- E — Main entrance.
- Existing structures.
- Site Boundary.
- SD — Smoke detector.
- HD — Heat detector.

Scale & Orientation

0 m | 1 m | 2 m | 3 m | 4 m | 5 m

N

Project. 37 King Street, Duffield, DE56 4EU

Drawing No. 11-00 | Workstage.3

Status. FOR PLANNING | Revision. PL1

Paper. A1 | Drawn. AF | Checked. AF | Scale. 1:50

Client. AF | Date. 29.10.2025

Proposed GA Floor Plans