


Proposed East Elevation




Proposed West Elevation

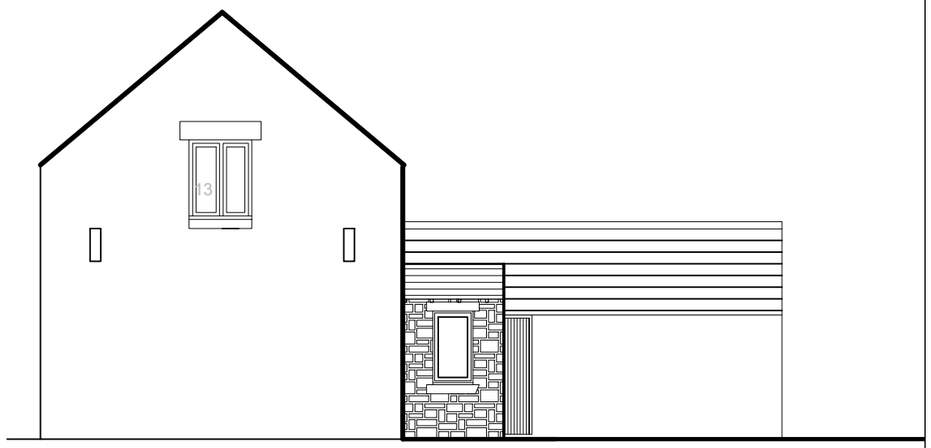


Proposed North Elevation

| Site Address: | Drawing Title: | Drawing No: 003 Rev A |
|---|---|---|
| Windmill Barn<br>Sandhall Lane<br>Alderwasley<br>DE56 2RD | Proposed Elevations<br>All measurements to be checked on site. | |
| Date:<br>Jan 2025 | JF / MC<br>Scale: 1:100 | JF Planning<br>45 Bakehouse Lane<br>Ockbrook<br>DE723RH<br>jamie@jfplanning.com<br>07800834034. |