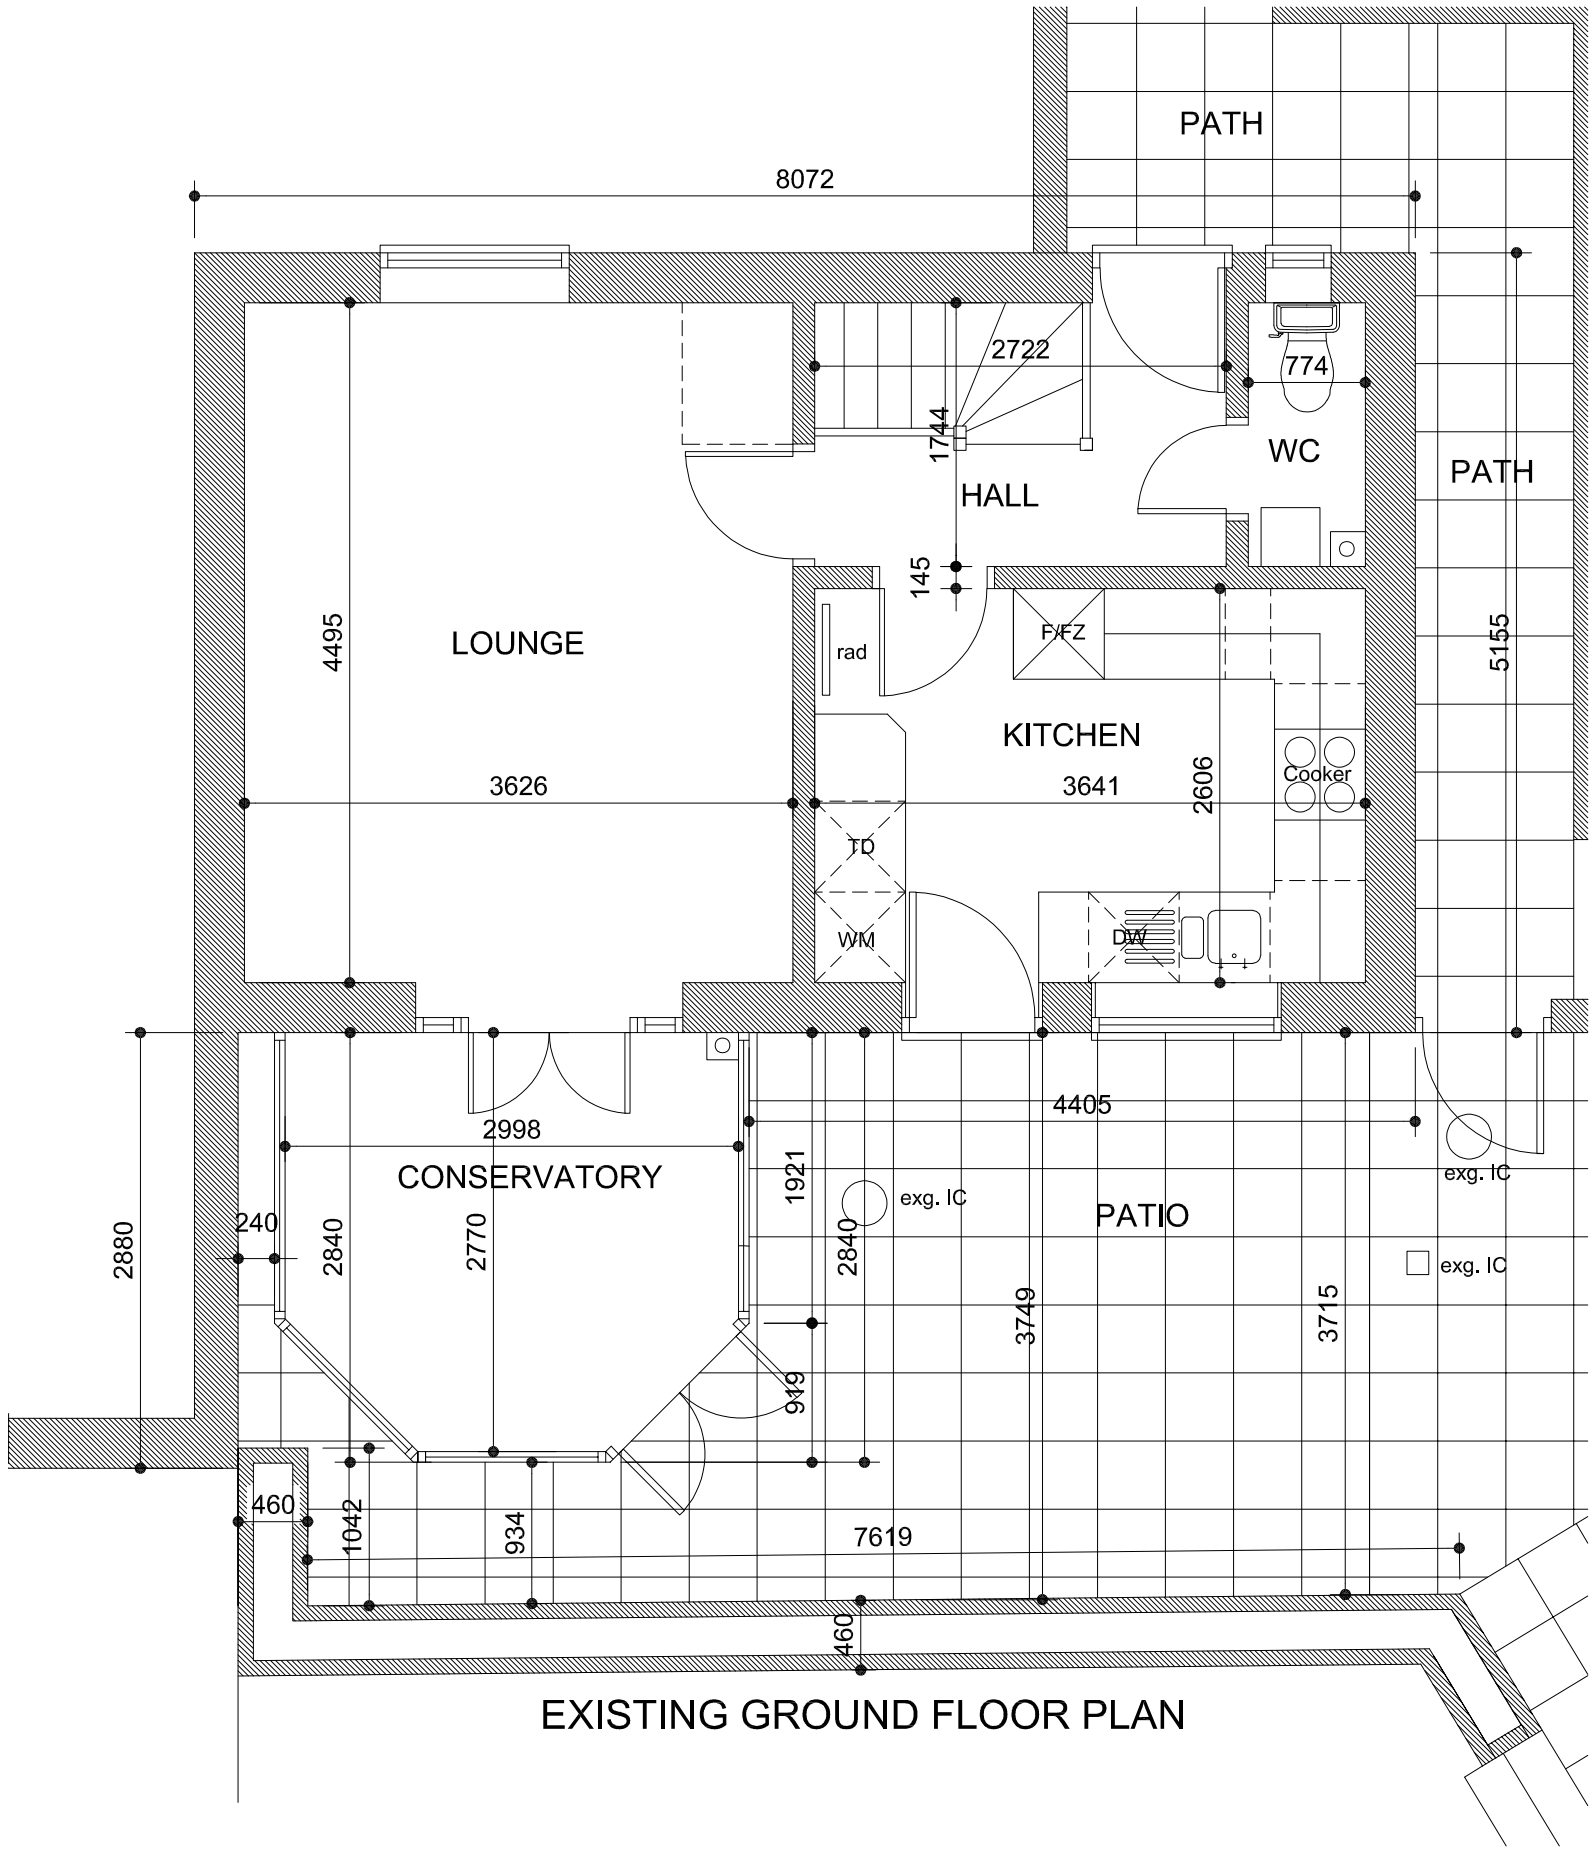

EXISTING GROUND FLOOR PLAN

CLIENT
Mr and Mrs O Nicks

JOB
Proposed works to: 23 Brockhall Rise, Heanor, DE75 7TL

DESCRIPTION OF WORKS
Proposed ground floor rear extension.

RDS DESIGN SERVICES ARCHITECTURAL DESIGN
web - www.rdsdesignservices.co.uk
email - rdsdesignservices@live.co.uk
Office - 01949 838128
Mob - 07980640454

SHEET TITLE
Existing Ground Floor Plan

job ref.	date
25-029	Aug 2025
drg. no.	scale
01	1:50 @ A3