Existing Ground Floor

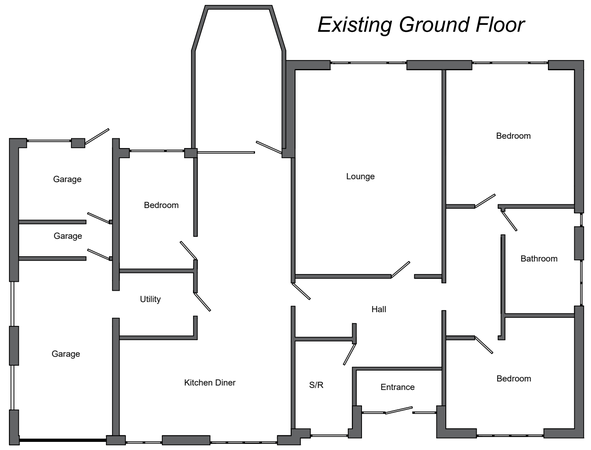

Existing Rear Elevation

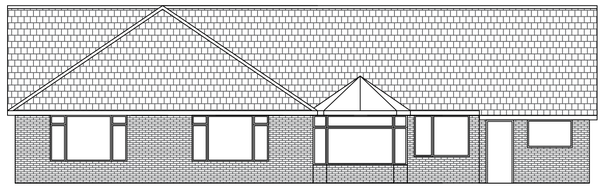

Existing Side Elevation A

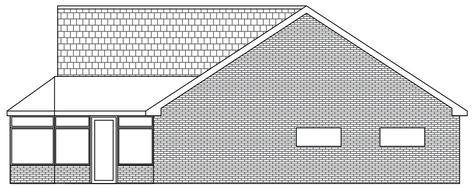

Existing Front Elevation

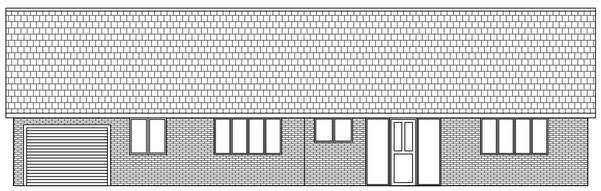

Existing Side Elevation B

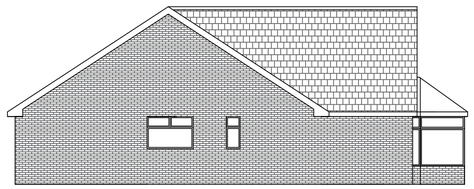

Scale 1:100@A1

17 Wilmot Drive
DE7 6EL

Fin Brewin

Project: Rear Extension / Internal Alterations

Existing Elevation/Layout Plans

Drawing No: 26/011

Date: 16/01/2026

Harwood-Stone Design
55 Manor House Court
Chesterfield
S41 7GY

Mob: 07874 759 365
Email: harwoodbuildingdesign@gmail.com