
N

Scale - 1:500

0m 10m 20m 30m 40m 50m

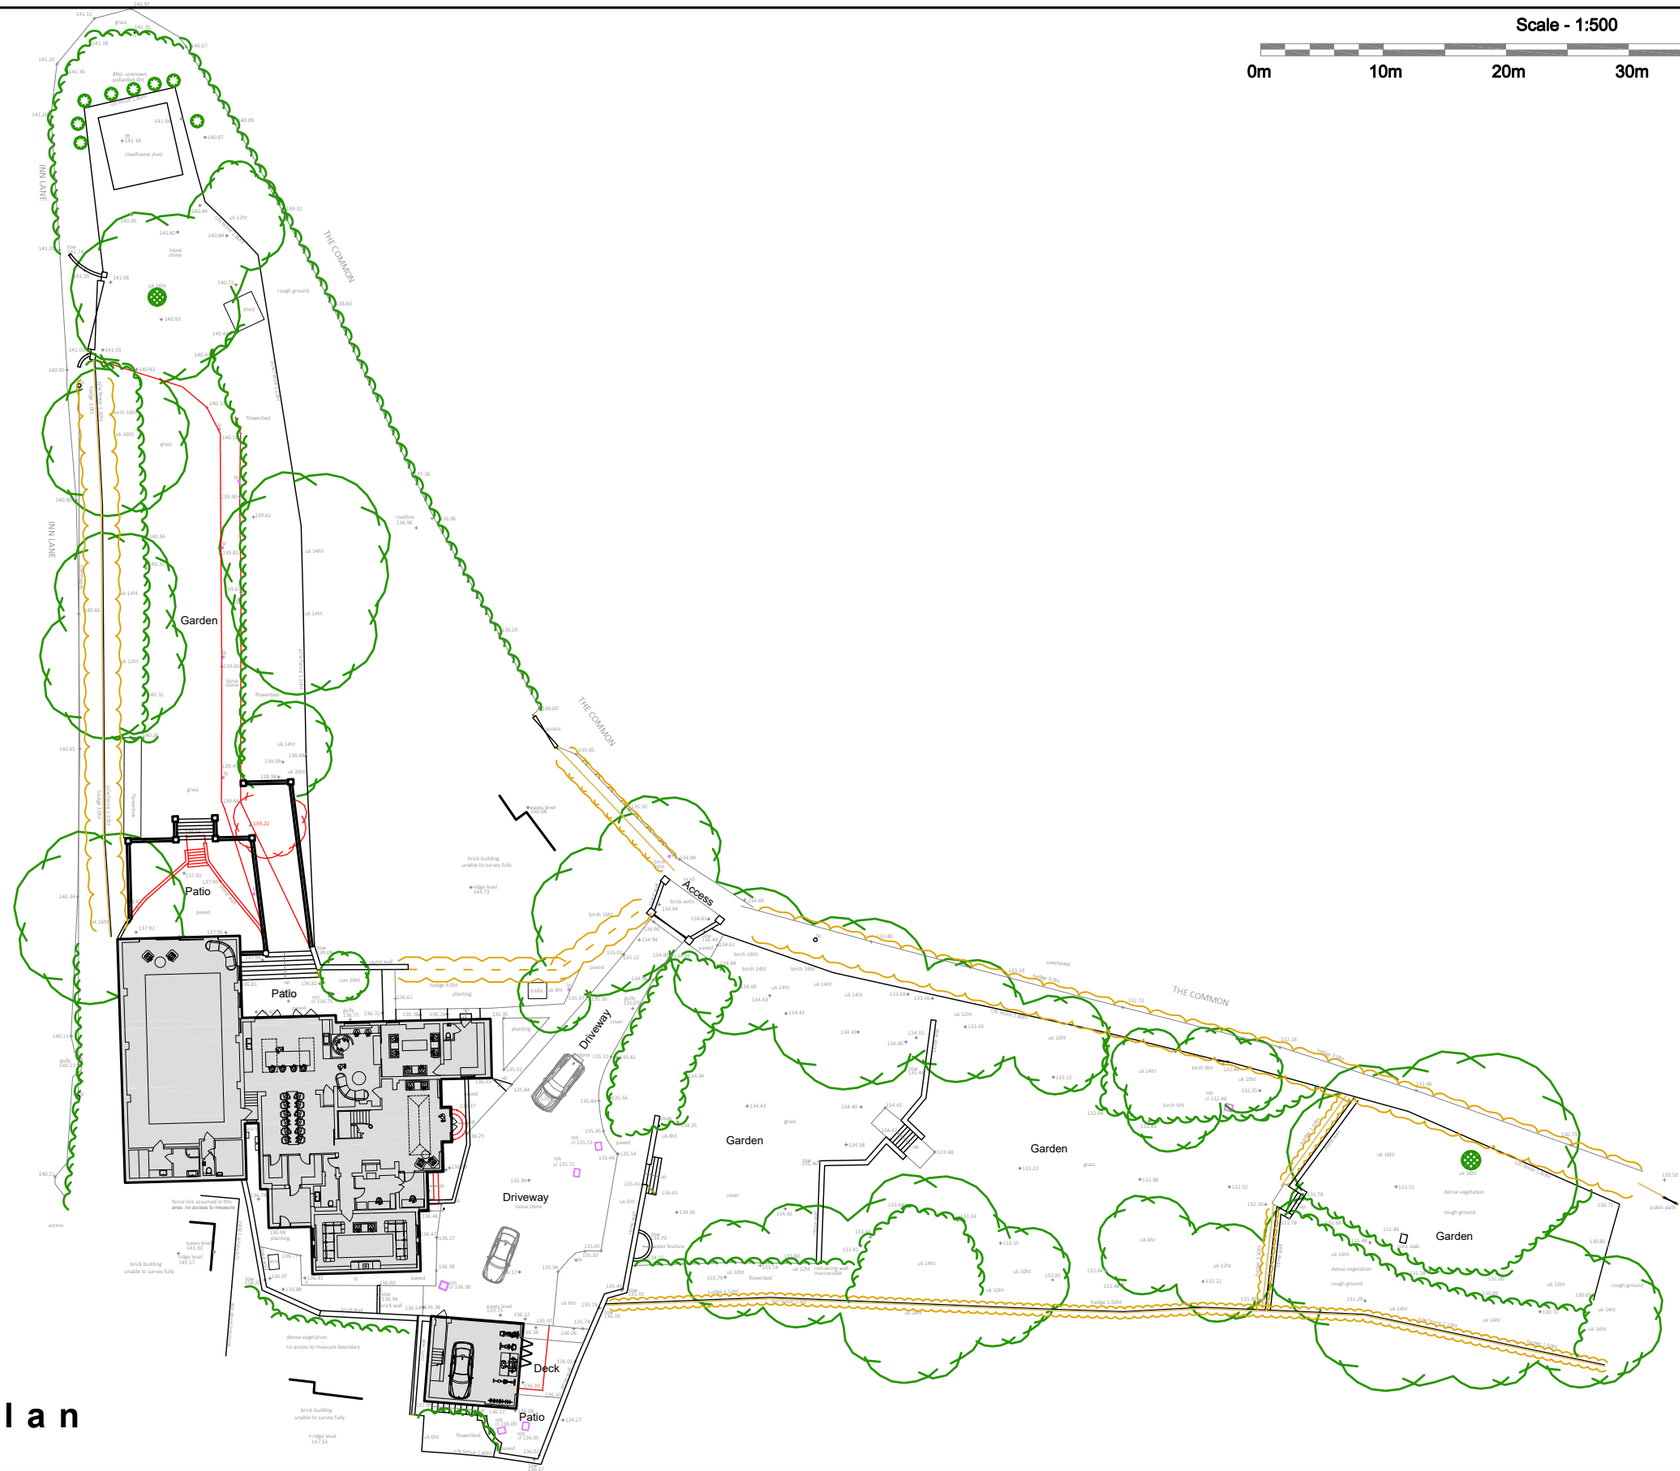

Proposed Site Plan

ISSUE TYPE	SUN ORIENTATION	DRAWING	CLIENT	DRAWING NUMBER	REV	SCALE	DATE
PLANNING DRAWINGS		PROPOSED SITE PLAN	MR. & MRS. BARKER	BR-2025-BARKER-SS01	A	1: 500 @A3	14/09/2025
		PROJECT: PARK NOOK GRANGE, THE COMMON, QUARNDON. DE22 5JY					

B R ARCHITECTURE

The Stables, Colwyn Road, Craigside, Llandudno. LL30 3AL T: 07789 175903 E: info@brarchitecture.com W: www.brarchitecture.com

ISSUE TYPE	SUN ORIENTATION
PLANNING DRAWINGS	


DRAWING: PROPOSED GROUND FLOOR PLAN	CLIENT: MR. & MRS. BARKER	DRAWING NUMBER	REV	SCALE	DATE
PROJECT: PARK NOOK GRANGE, THE COMMON, QUARNDON. DE22 5JY		BR-2025-BARKER-SS03	A	1: 100 @A3	25/08/2025


B R A R C H I T E C T U R E

The Stables, Colwyn Road, Craigside, Llandudno. LL30 3AL T: 07789 175903 E: info@brarchitecture.com W: www.brarchitecture.com

B R ARCHITECTURE

Proposed Ground Floor Plan

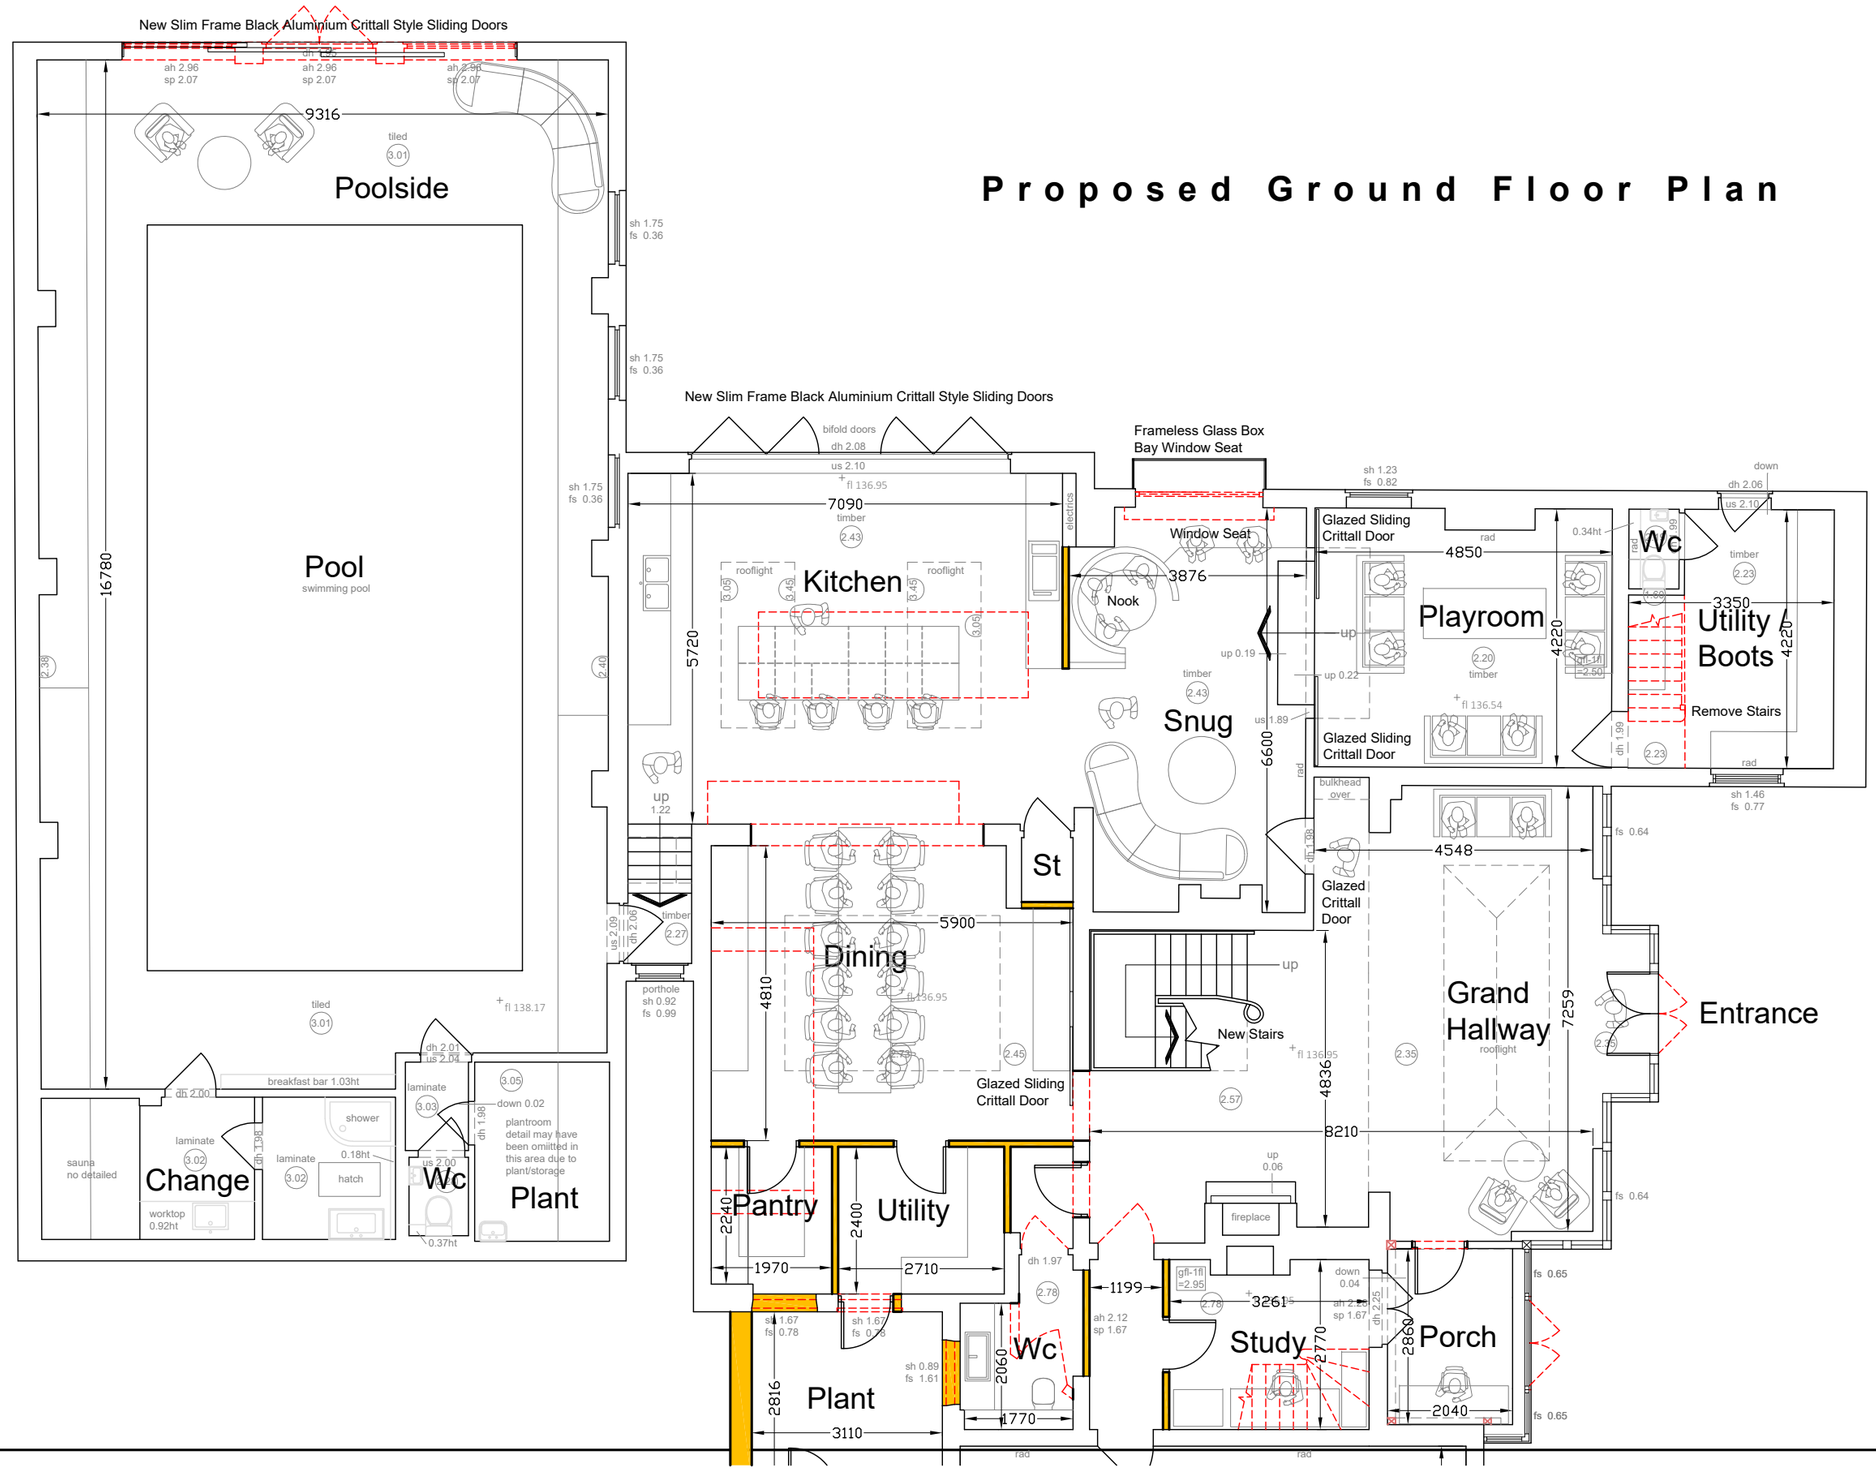

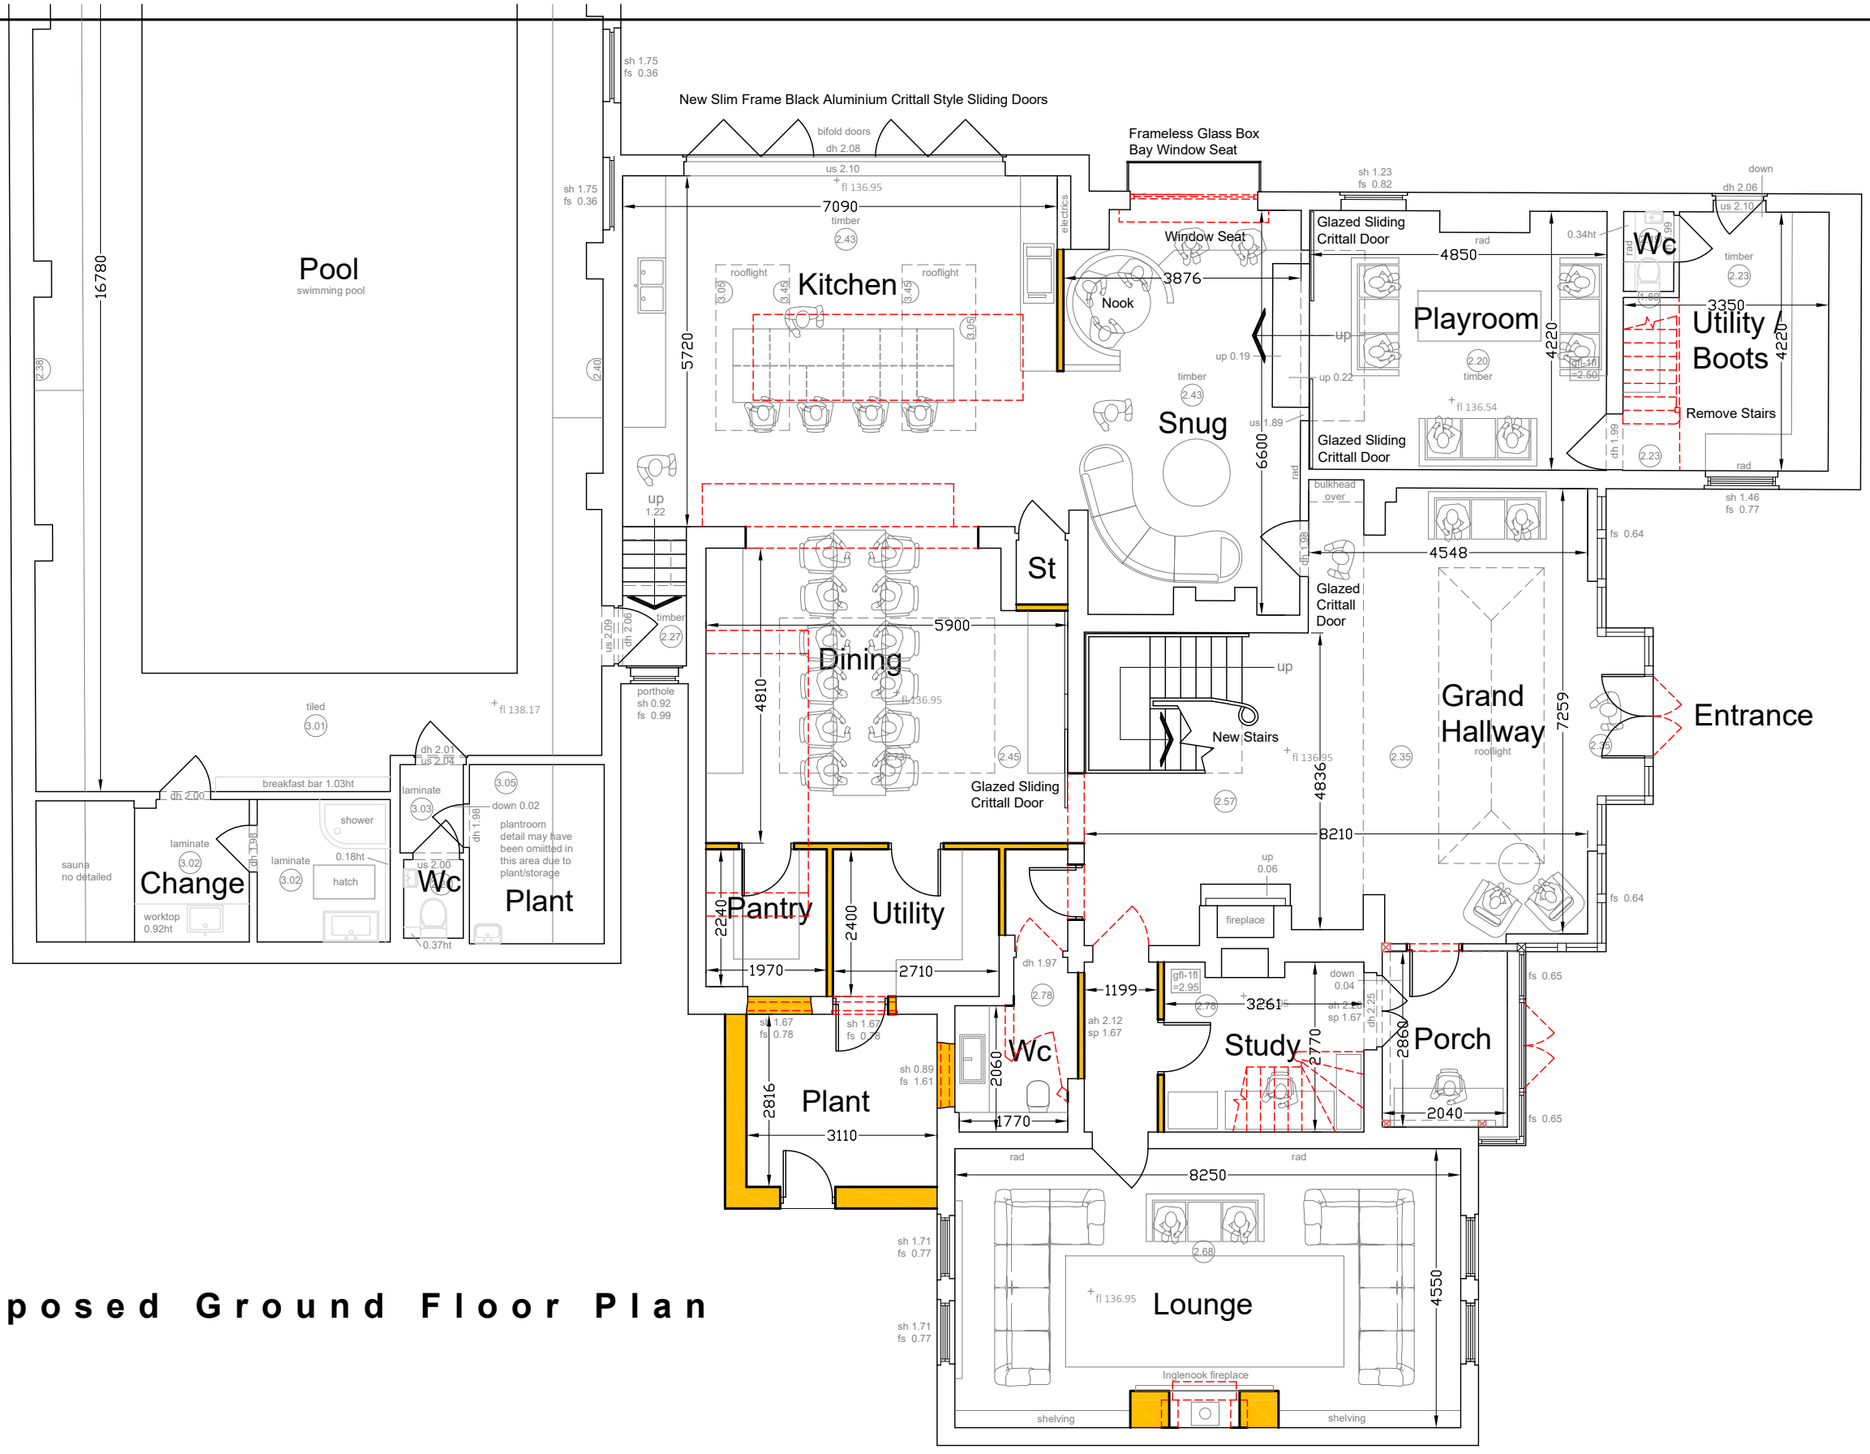

Proposed Ground Floor Plan

ISSUE TYPE	SUN ORIENTATION				
PLANNING DRAWINGS		DRAWING: PROPOSED GROUND FLOOR PLAN	CLIENT: MR. & MRS. BARKER		
		PROJECT: PARK NOOK GRANGE, THE COMMON, QUARNDON. DE22 5JY			


DRAWING NUMBER	REV	SCALE	DATE
BR-2025-BARKER-SS02	A	1: 100 @A3	25/08/2025

B R ARCHITECTURE

The Stables, Colwyn Road, Craigside, Llandudno. LL30 3AL

T: 07789 175903 E: info@brarchitecture.com W: www.brarchitecture.com

B R ARCHITECTURE

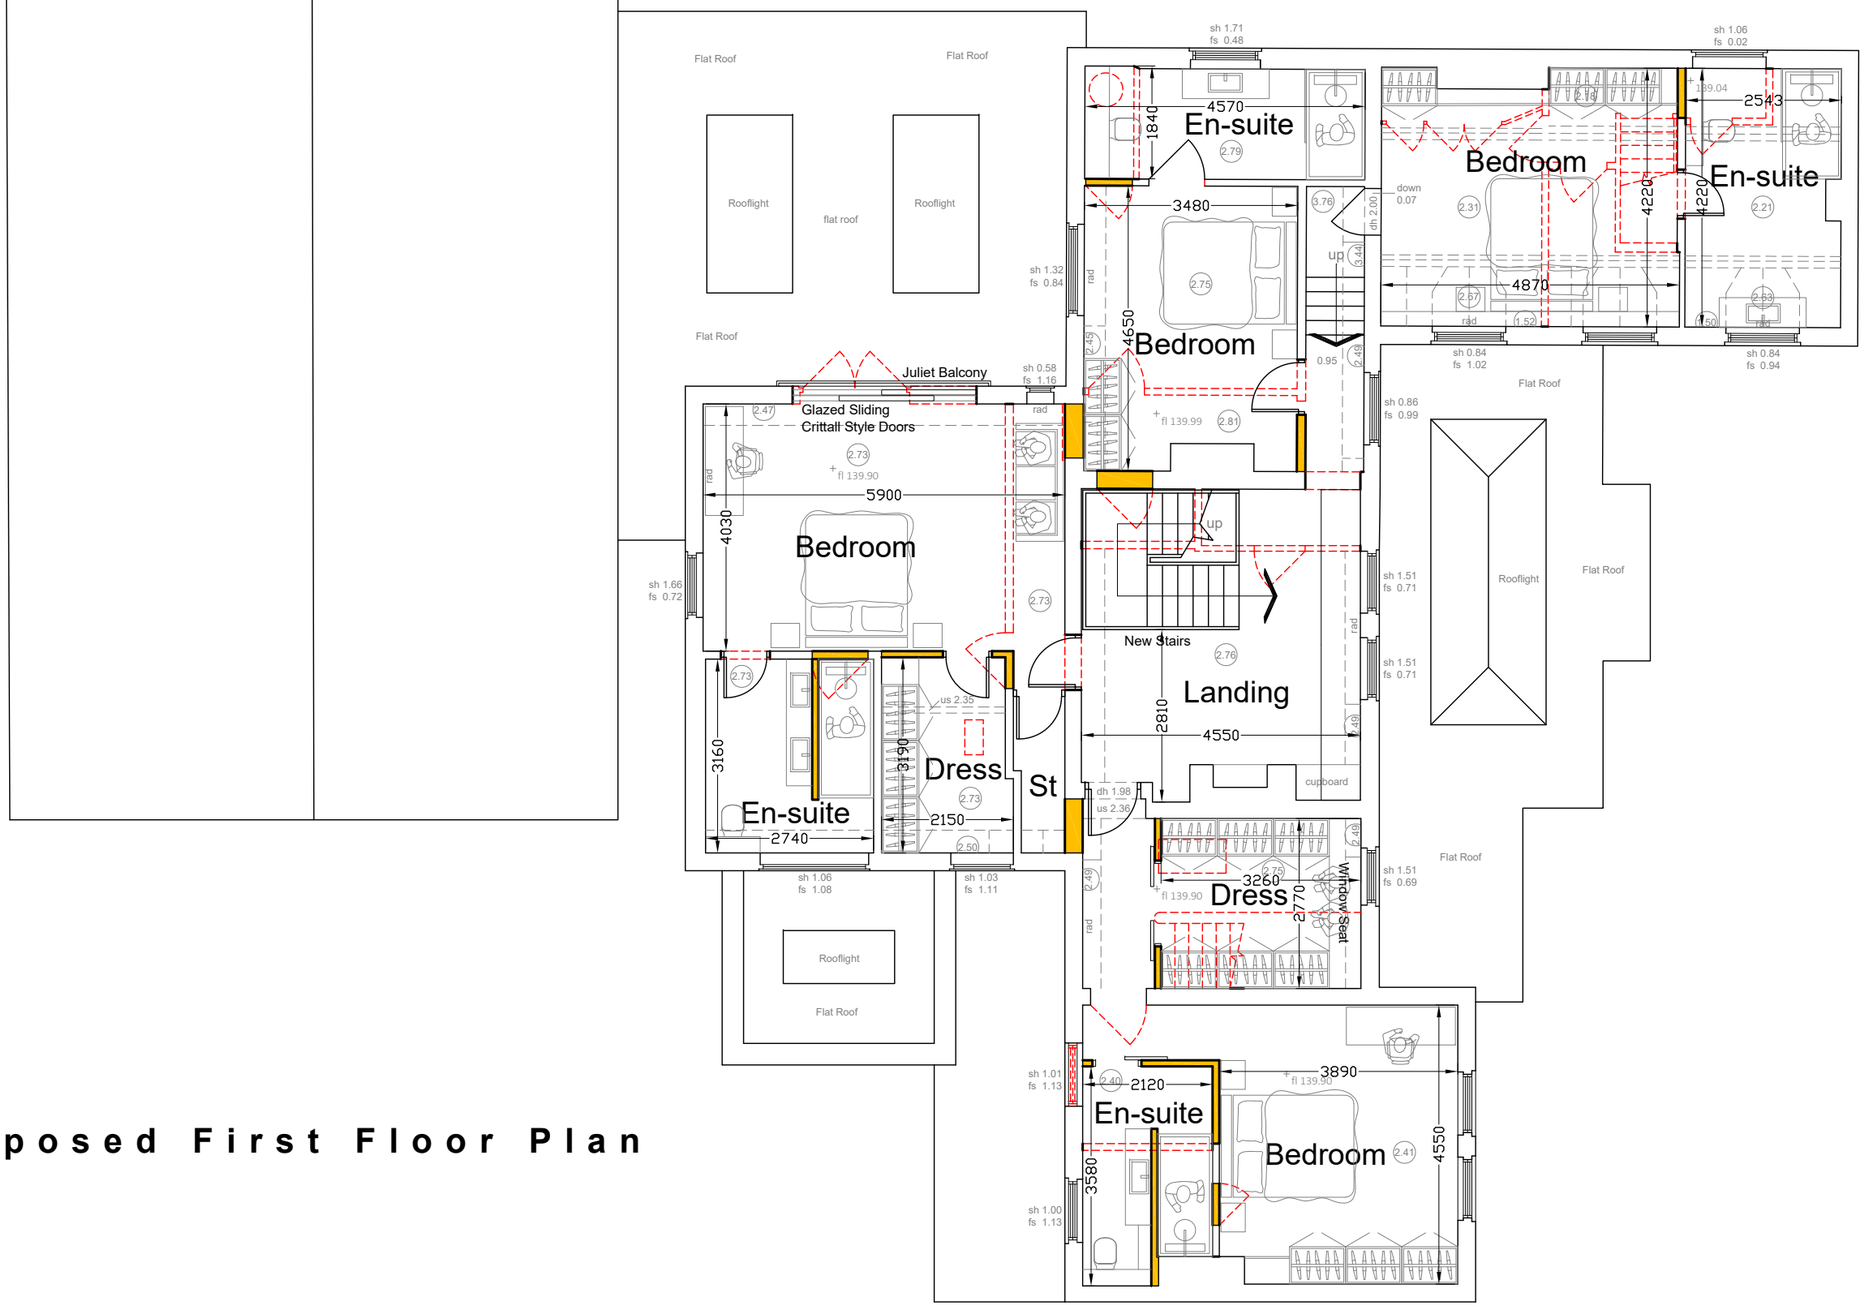

Proposed First Floor Plan

ISSUE TYPE	SUN ORIENTATION					
PLANNING DRAWINGS		DRAWING: PROPOSED FIRST FLOOR PLAN	CLIENT: MR. & MRS. BARKER	DRAWING NUMBER: BR-2025-BARKER-SS04	REV: A	SCALE: 1: 100 @A3	DATE: 25/08/2025
		PROJECT: PARK NOOK GRANGE, THE COMMON, QUARNDON. DE22 5JY				


B R ARCHITECTURE

The Stables, Colwyn Road, Craigside, Llandudno. LL30 3AL T: 07789 175903 E: info@brarchitecture.com W: www.brarchitecture.com

B R ARCHITECTURE



Proposed West Elevation

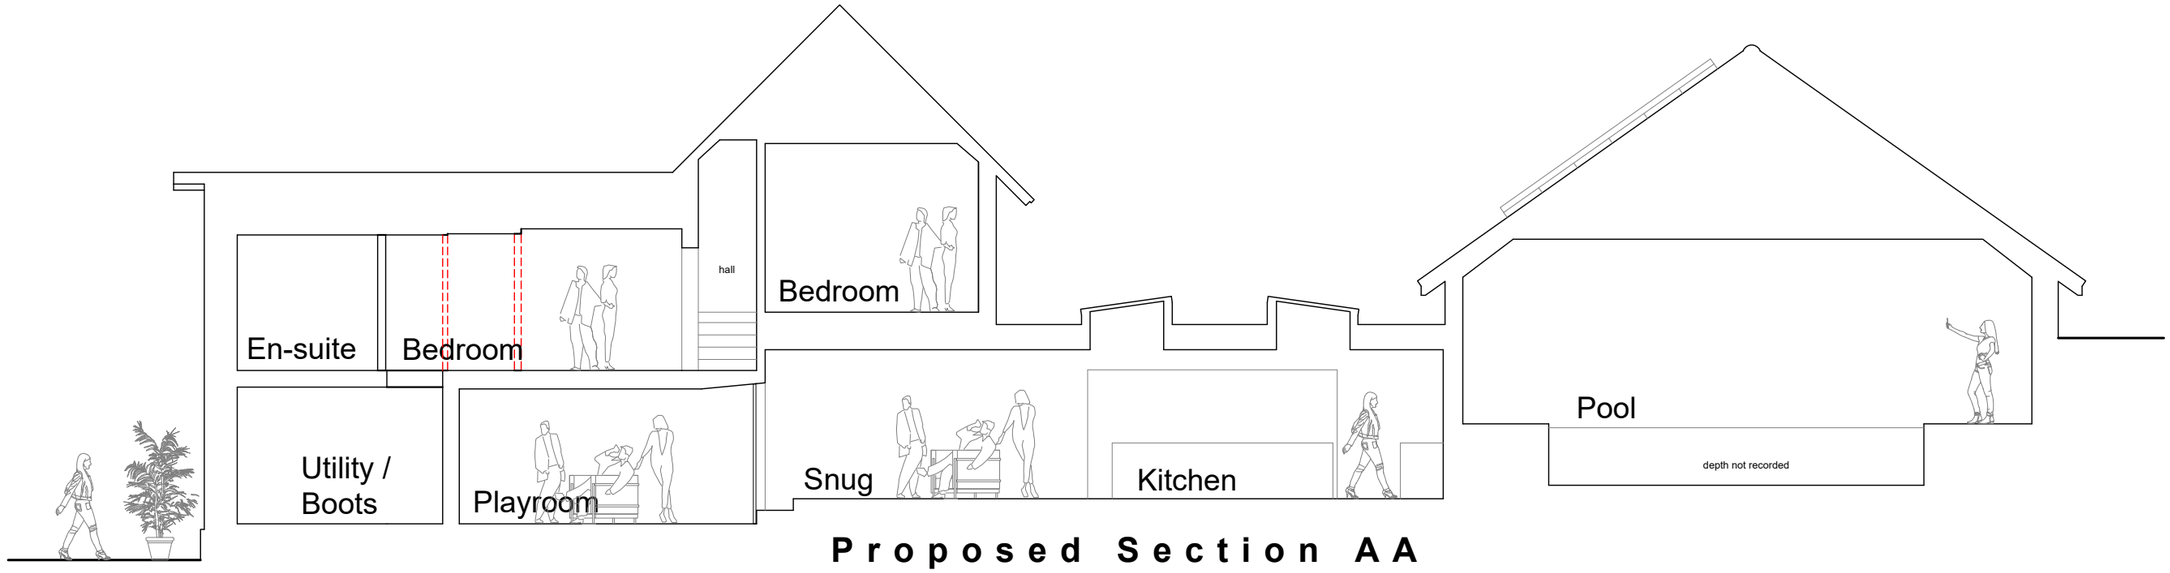


Proposed Section AA

ISSUE TYPE	SUN ORIENTATION					
PLANNING DRAWINGS		DRAWING: PROPOSED SECTION & ELEVATION	CLIENT: MR. & MRS. BARKER	DRAWING NUMBER: BR-2025-BARKER-SS05	REV:	SCALE: 1: 100 @A3 + 94	DATE: 25/08/2025
		PROJECT: PARK NOOK GRANGE, THE COMMON, QUARNDON. DE22 5JY					

B R A R C H I T E C T U R E

The Stables, Colwyn Road, Craigside, Llandudno. LL30 3AL T: 07789 175903 E: info@brarchitecture.com W: www.brarchitecture.com

B R ARCHITECTURE

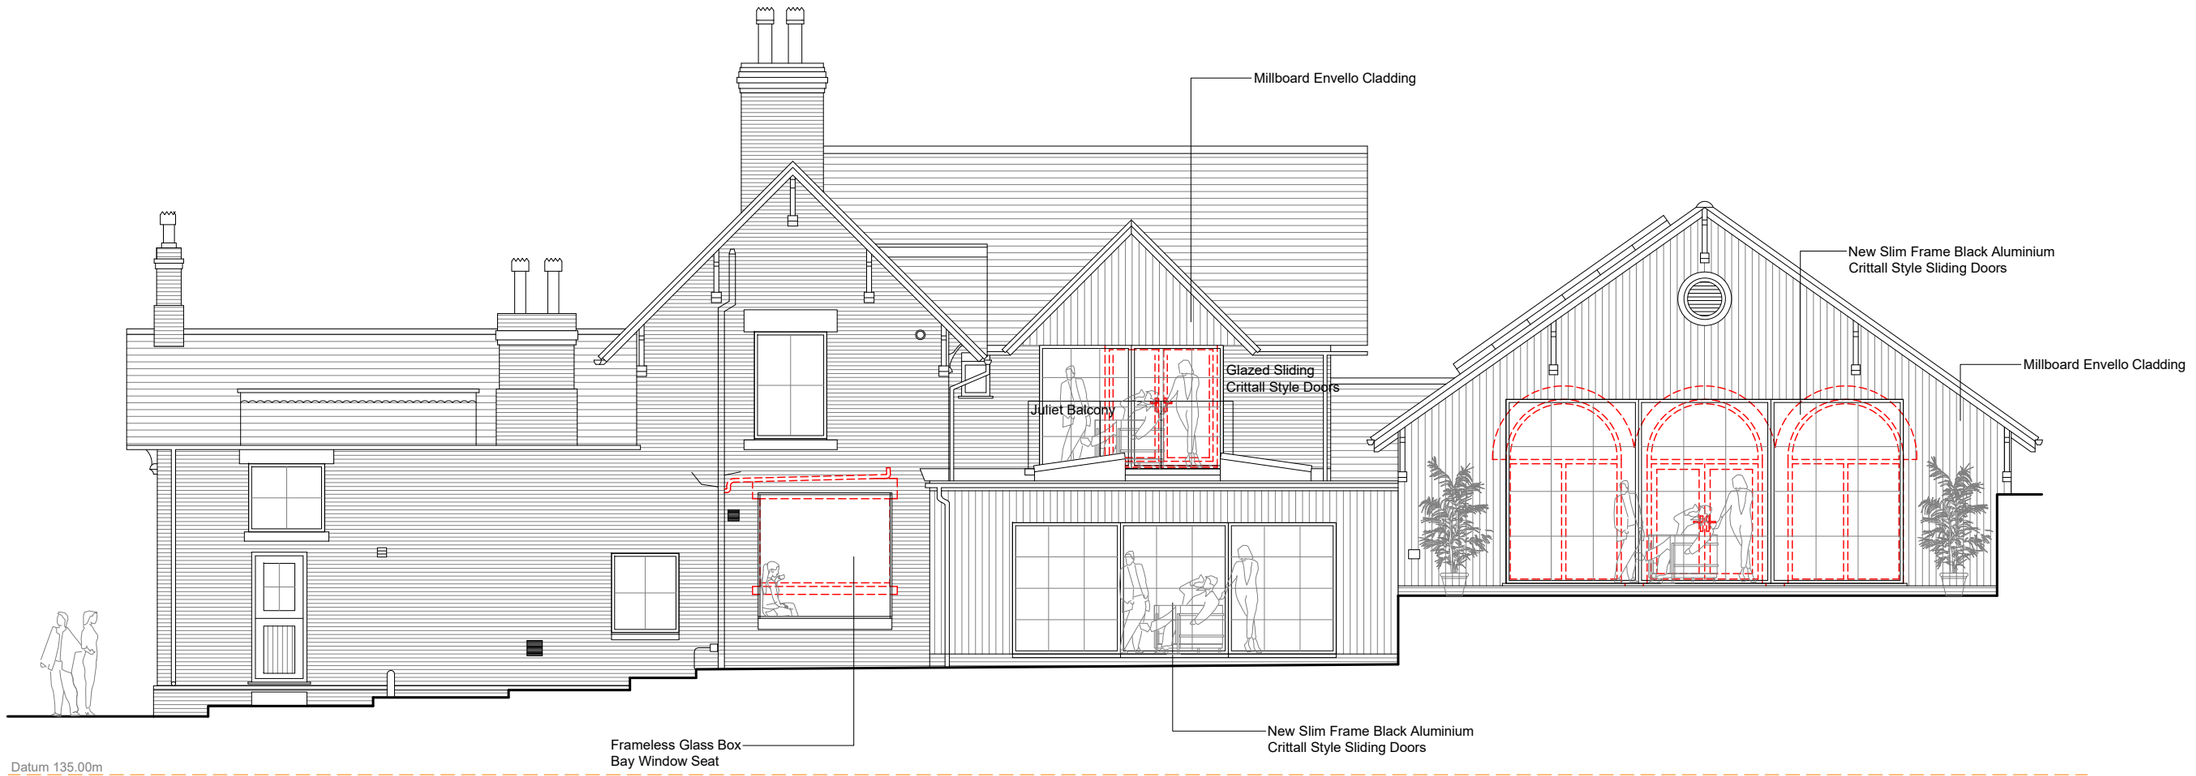

Proposed North Elevation

ISSUE TYPE	SUN ORIENTATION	DRAWING	CLIENT	DRAWING NUMBER	REV	SCALE	DATE
PLANNING DRAWINGS		PROPOSED ELEVATIONS	MR. & MRS. BARKER	BR-2025-BARKER-SS06		1: 100 @A3	25/08/2025
		PROJECT: PARK NOOK GRANGE, THE COMMON, QUARNDON. DE22 5JY					

B R ARCHITECTURE

The Stables, Colwyn Road, Craigside, Llandudno. LL30 3AL T: 07789 175903 E: info@brarchitecture.com W: www.brarchitecture.com

B R ARCHITECTURE



Proposed South Elevation



Proposed East Elevation

ISSUE TYPE	SUN ORIENTATION
PLANNING DRAWINGS	


DRAWING	PROPOSED ELEVATIONS	CLIENT	MR. & MRS. BARKER
PROJECT	PARK NOOK GRANGE, THE COMMON, QUARNDON. DE22 5JY		

DRAWING NUMBER	REV	SCALE	DATE
BR-2025-BARKER-SS07	A	1: 100 @A3	25/08/2025


B R A R C H I T E C T U R E

The Stables, Colwyn Road, Craigside, Llandudno. LL30 3AL
T: 07789 175903 E: info@brarchitecture.com W: www.brarchitecture.com


B R ARCHITECTURE

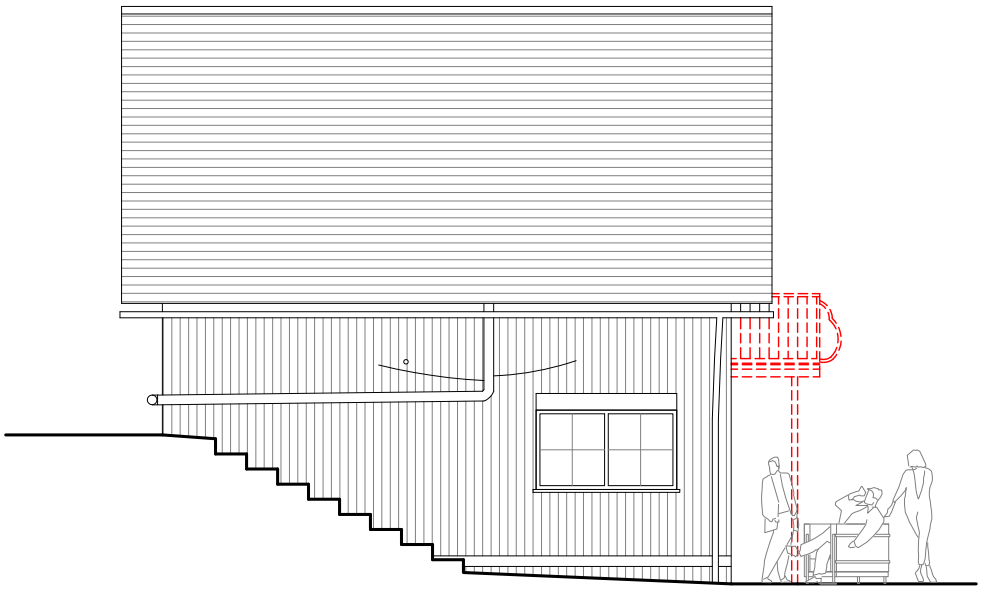


Proposed South Elevation

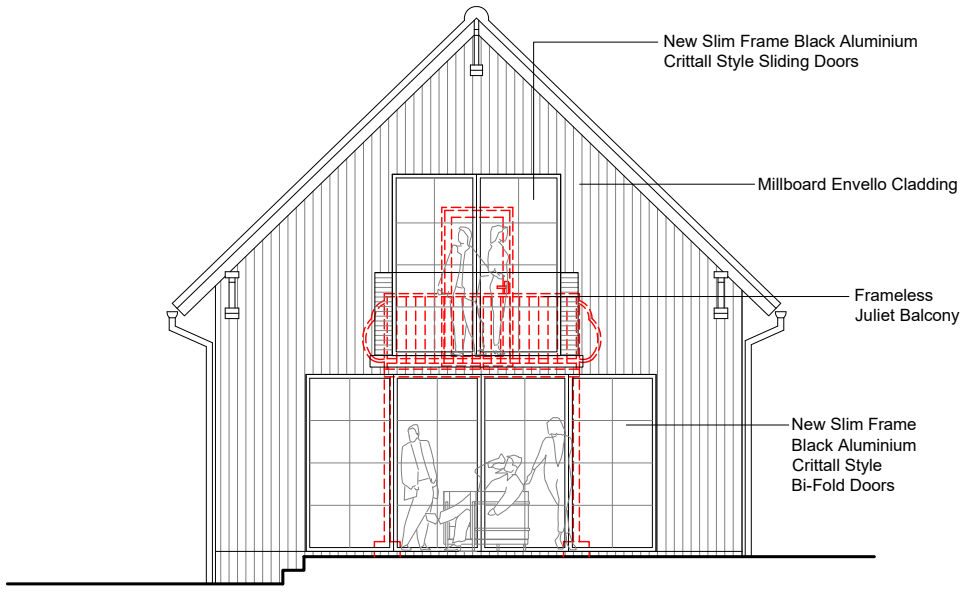


Proposed East Elevation

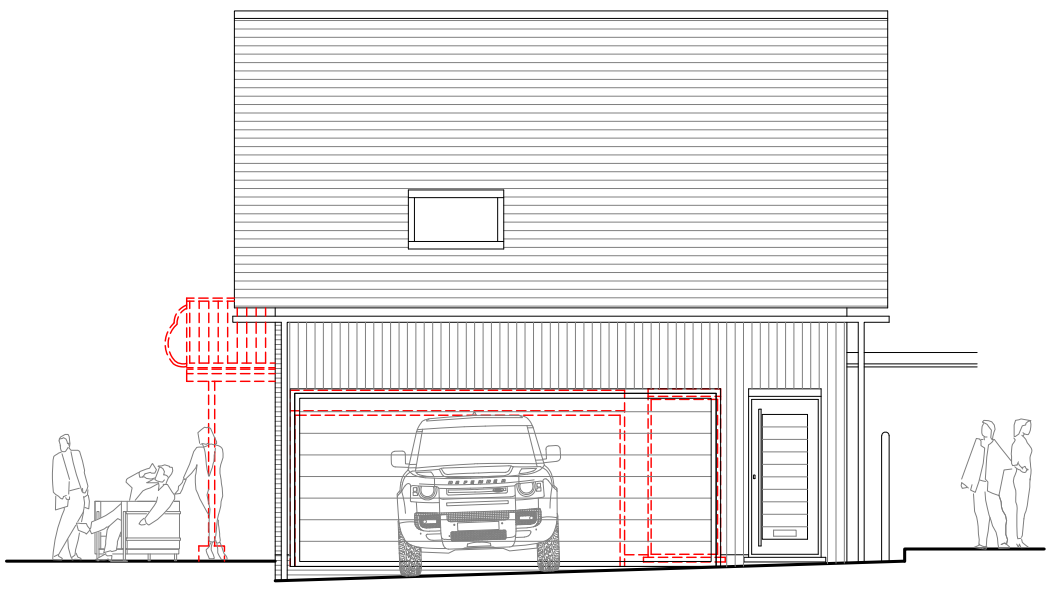


Proposed North Elevation

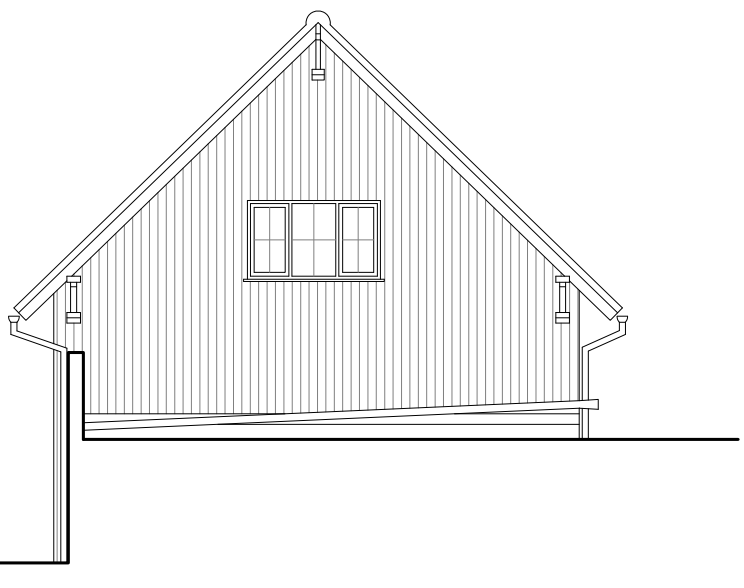

Proposed West Elevation

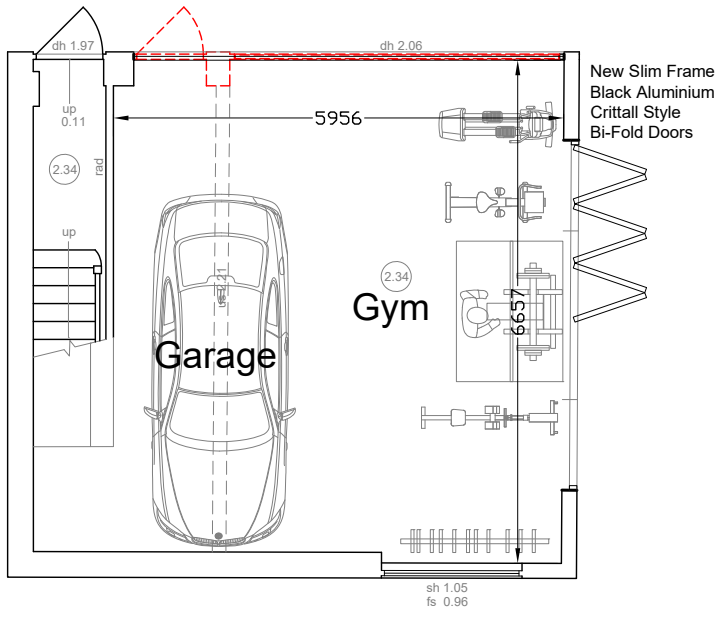

Proposed Ground Floor Plan

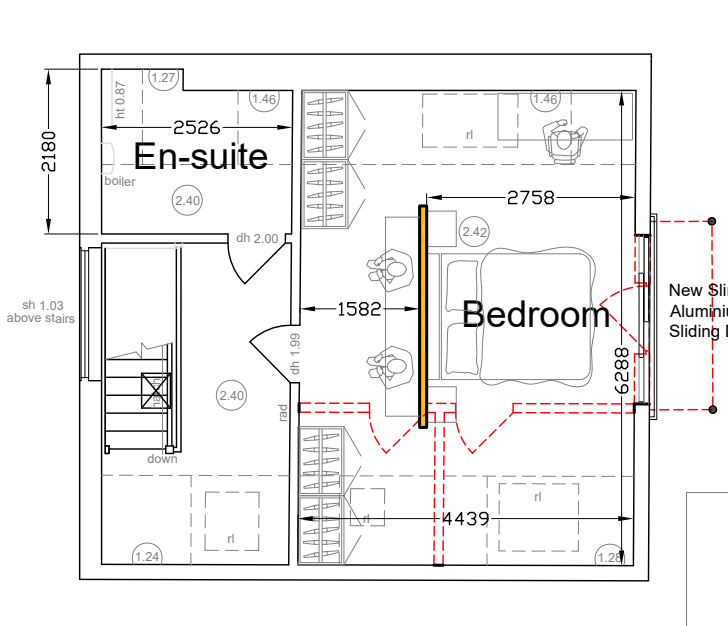

Proposed First Floor Plan

ISSUE TYPE

PLANNING DRAWINGS

DRAWING	PROPOSED GARAGE ALTERATIONS	CLIENT	MR. & MRS. EVERARD	DRAWING NUMBER	REV	SCALE	DATE
PROJECT	PARK NOOK GRANGE, THE COMMON, QUARNDON. DE22 5JY			BR-2025-BARKER-SS08		1: 100 @A3	25/08/2025

B R ARCHITECTURE

The Stables, Colwyn Road, Craigside, Llandudno. LL30 3AL T: 07789 175903 E: info@brarchitecture.com W: www.brarchitecture.com