DO NOT SCALE FROM THIS DRAWING
EXCEPT FOR PLANNING PURPOSES ONLY
Copyright reserved

This drawing is issued for the sole & exclusive use of the named recipient. Distribution to any third party is on the strict understanding that no liability is accepted by YMD Boon Ltd for any discrepancies, errors or omissions that may be present & no guarantee is offered as to the accuracy of information shown.
All dimensions to be checked on site & any discrepancies found shall be brought to the attention of YMD Boon Ltd prior to commencement of any building works.

THIS DRAWING IS TO BE READ IN COLOUR PRINT

CDM - RESIDUAL RISKS
The following are considered to be significant risks relevant to this drawing, which could not be fully mitigated or removed through design. Further possible control measures have been identified within the Design Risk Assessments which may help to mitigate these and other identified risks further during the construction / maintenance process.

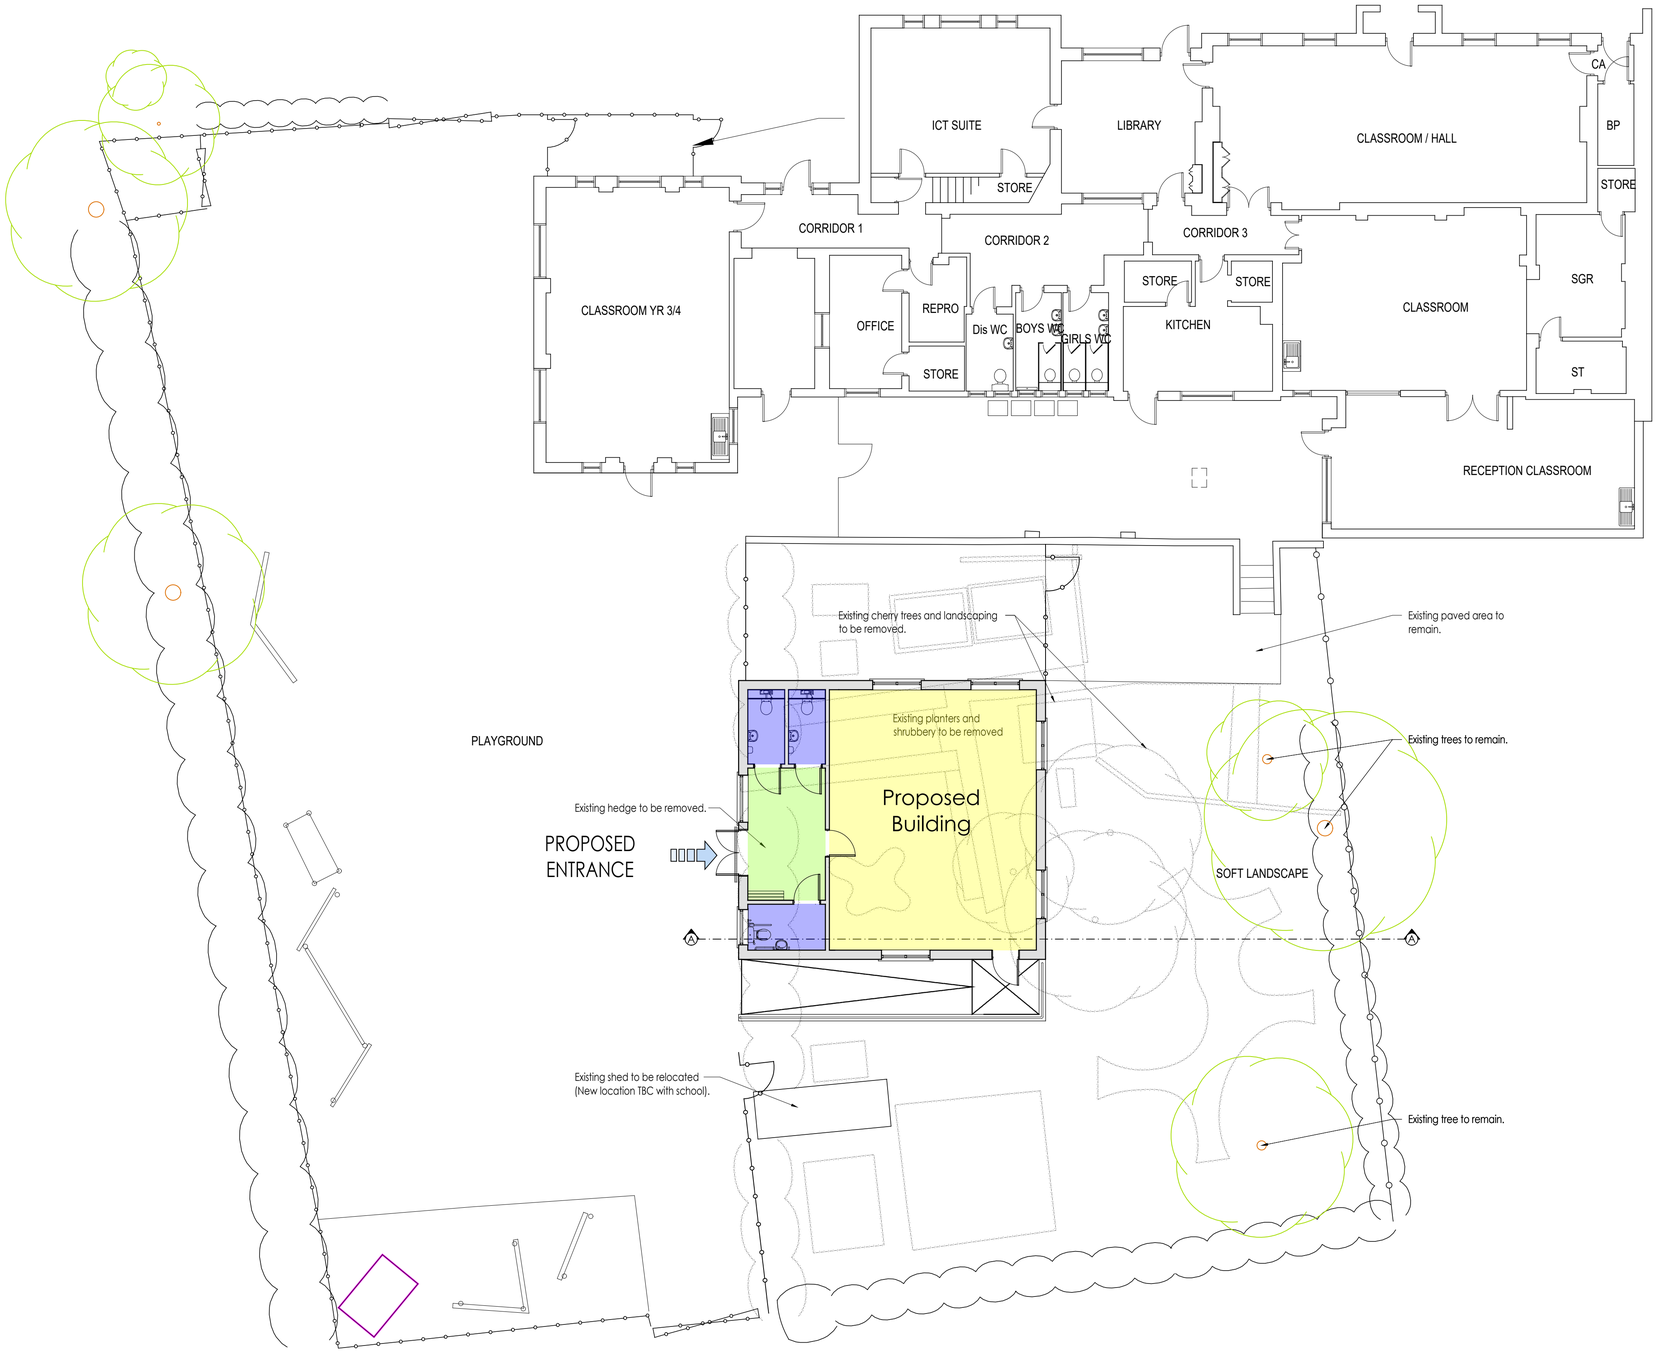

Rev.	Description	Date	Drawn	Chk'd
C	Updated WC layout	06-02-26	SH	
B	Updated to match revised building layout	23-01-26	IJ	
A	Updated to Tender issue	25-05-23	RDS	

PLANNING

ymd boon Architects & Construction Consultants
6b Anson House, Compass Point Business Park, Market Harborough, LE16 9HW
Ground Floor, Loxley House, Tottle Road, Nottingham, NG2 1RT
Oak House Business Centre, Waterside South, Lincoln, LN5 7FB

Client
TURNDITCH CofE PRIMARY SCHOOL

Project
REPLACEMENT MODULAR CLASSROOM

Scale	Date	Drawn
1:100 @ A1	JAN 23	LC

Drawing Title
PROPOSED SITE PLAN

Checked

Drawing Number
J5008-11

Revision
C

0 1m 2m 3m 4m 5m

1:100

T:\Jobs\EDUCATION\SCHOOLS\J5008 2\Turnditch\J5008 Modular Classroom\4.0 Drawings\J5008 Nursery Mobile - Jan 2026