JOHN SMEDLEY

LISTED BUILDINGS RESTORATION

324_P10c

SITE LOCATION PLAN

1:1250 @A1

0m 10 20 100 200m

SCALE

SITE PLAN

1:200 @A1

0m 5m 10m 30m

SCALE

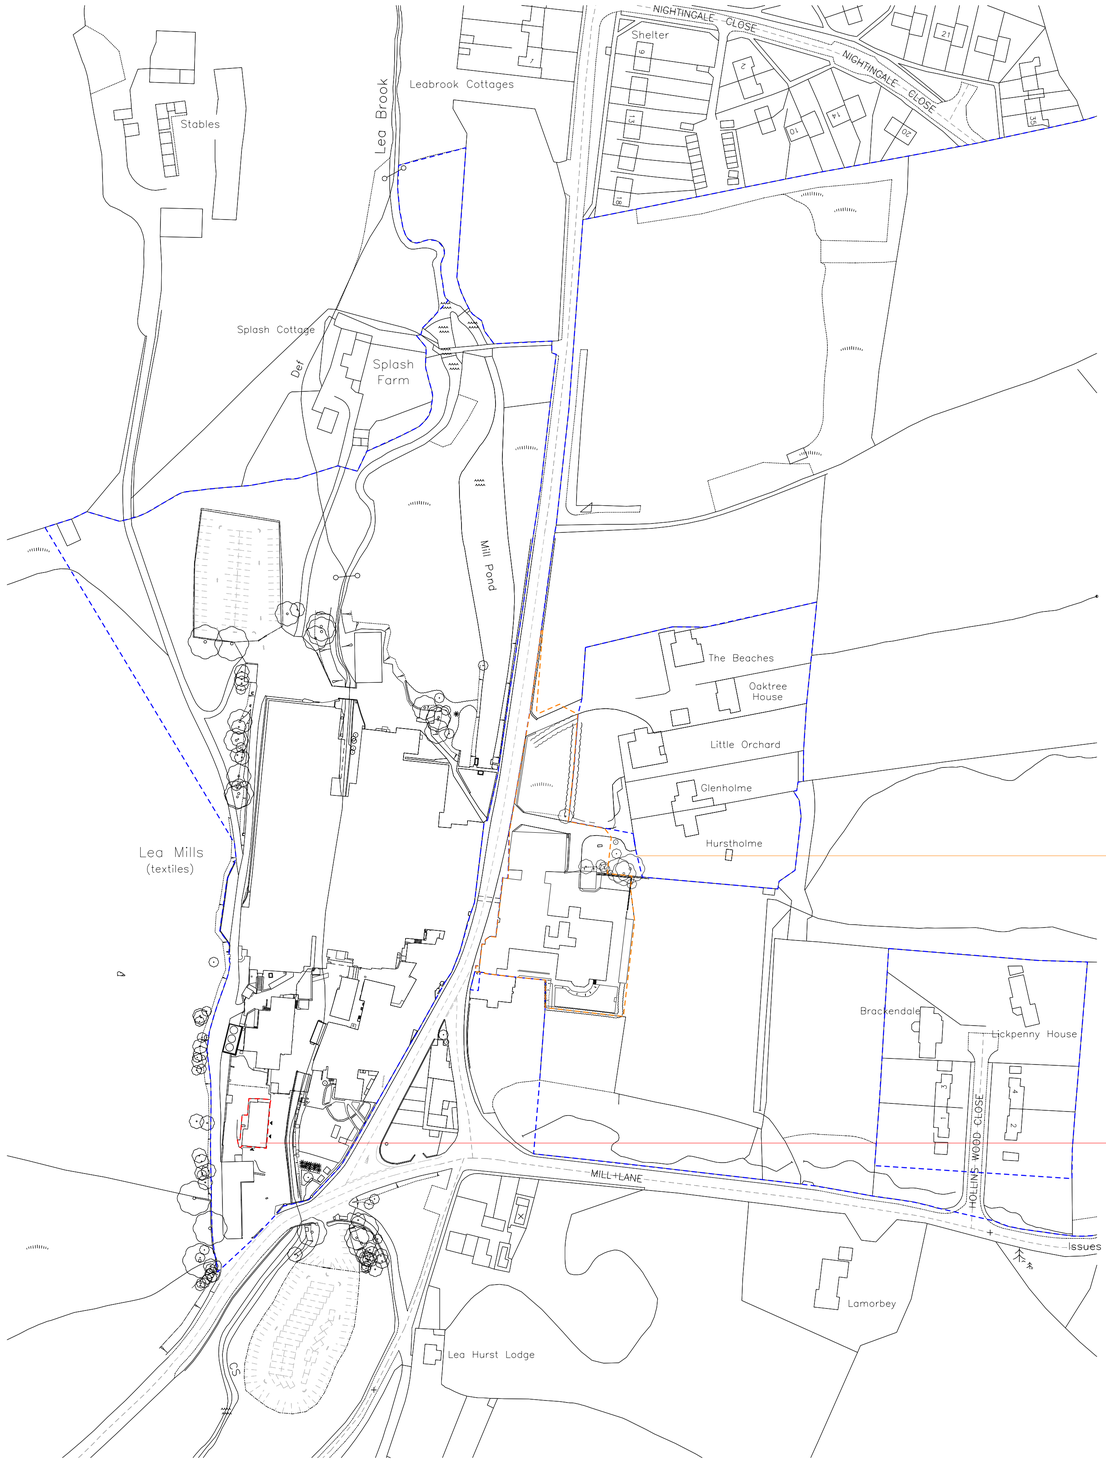

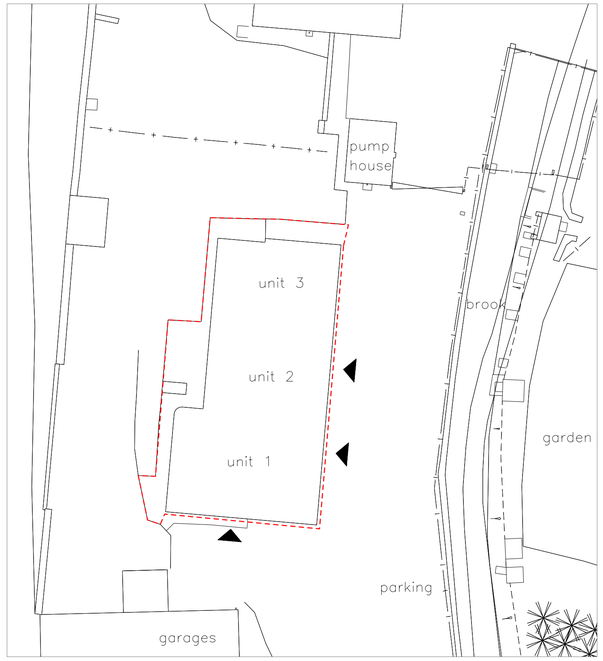

EAST SITE DEVELOPMENT
conversion, new build elements

LISTED COTTAGES
restoration element

Evans Vettori Architects

31 Knowleston Place, Matlock, Derbyshire DE4 3BU

T 01629 760559
F 01629 760560

www.evansvettori.co.uk

PlanningDesign