

Tiled floor in shower room - to be removed



Parquet floor in main area and office



Image showing main area




Wood panelling with surface mounted cabling attached



Wood panelling with damage to panels



Plaster detail to ceiling

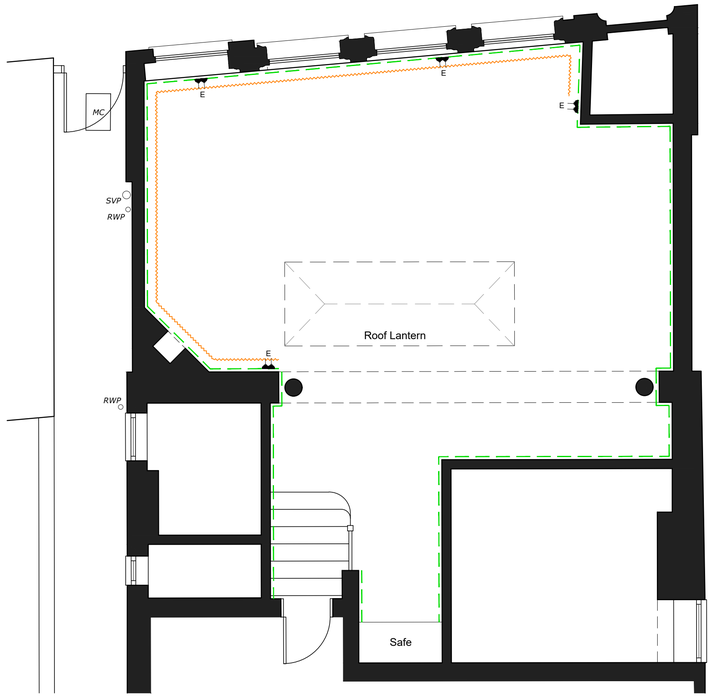


Existing Plan
Scale 1:50 @ A1




Proposed Radiators

Cast iron style freestanding radiator

Proposed Plan
Scale 1:50 @ A1

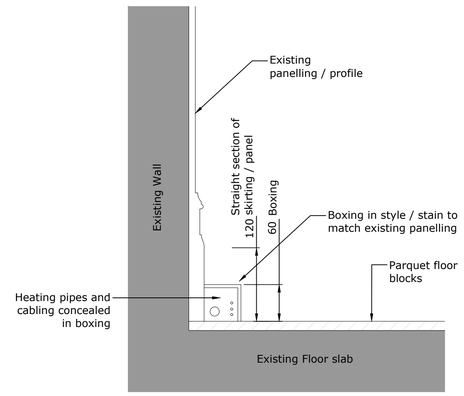

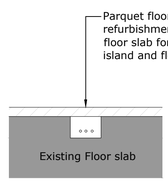

Pipe and Cablin Detail(s)
Scale 1:5 @ A1

The copyright of this drawing and design remains the intellectual property of YARN Architecture Limited and may not be used without written permission for anything other than the intended project. Do not scale from this drawing, use written dimensions only. All dimensions are to be verified on site by the contractor prior to work commencing. All dimensions are in mm unless otherwise stated. Any discrepancies, errors or omissions to be reported to the designer before the commencement of works. This drawing is to be read in conjunction with all other relevant architectural, structural, civil's and services drawings and specifications provided. All building materials, components and workmanship to comply with the appropriate public health acts, building regulations, British standards, codes of practice and the appropriate manufacturer's recommendations.

North

Key:

- Existing Walls
- Existing Plaster & Coving detail
- Existing Wooden Panelling
- Existing Panelling, concealed behind liner
- Existing Panelling - to be repaired
- Extended cabling route
- Proposed basin waste route
- E — Existing Sockets
- P — Proposed sockets
- RAD — Proposed Radiators
- Existing plaster removed and insulated system installed

1:50 Paper Scale Check (mm)
0 2000 5000

rev	description	by	date

YARN architecture ©
t: 07379 433833
e: studio@yarn-architecture.co.uk
w: www.yarn-architecture.co.uk

project
114 Bridge Street
Belper
DE56 1AZ

drawing title
Existing and Proposed
Finishes & Service Provision

project no	drawing no	stage
2514	07-04	3
scale	size	revision
1:50	A1	-
drawn by	checked by	date
SM	-	12.12.25

drawing status
PLANNING APPLICATION