

FIRST ANGLE PROJECTION

Revised 10/01/26

Existing ground floor plan

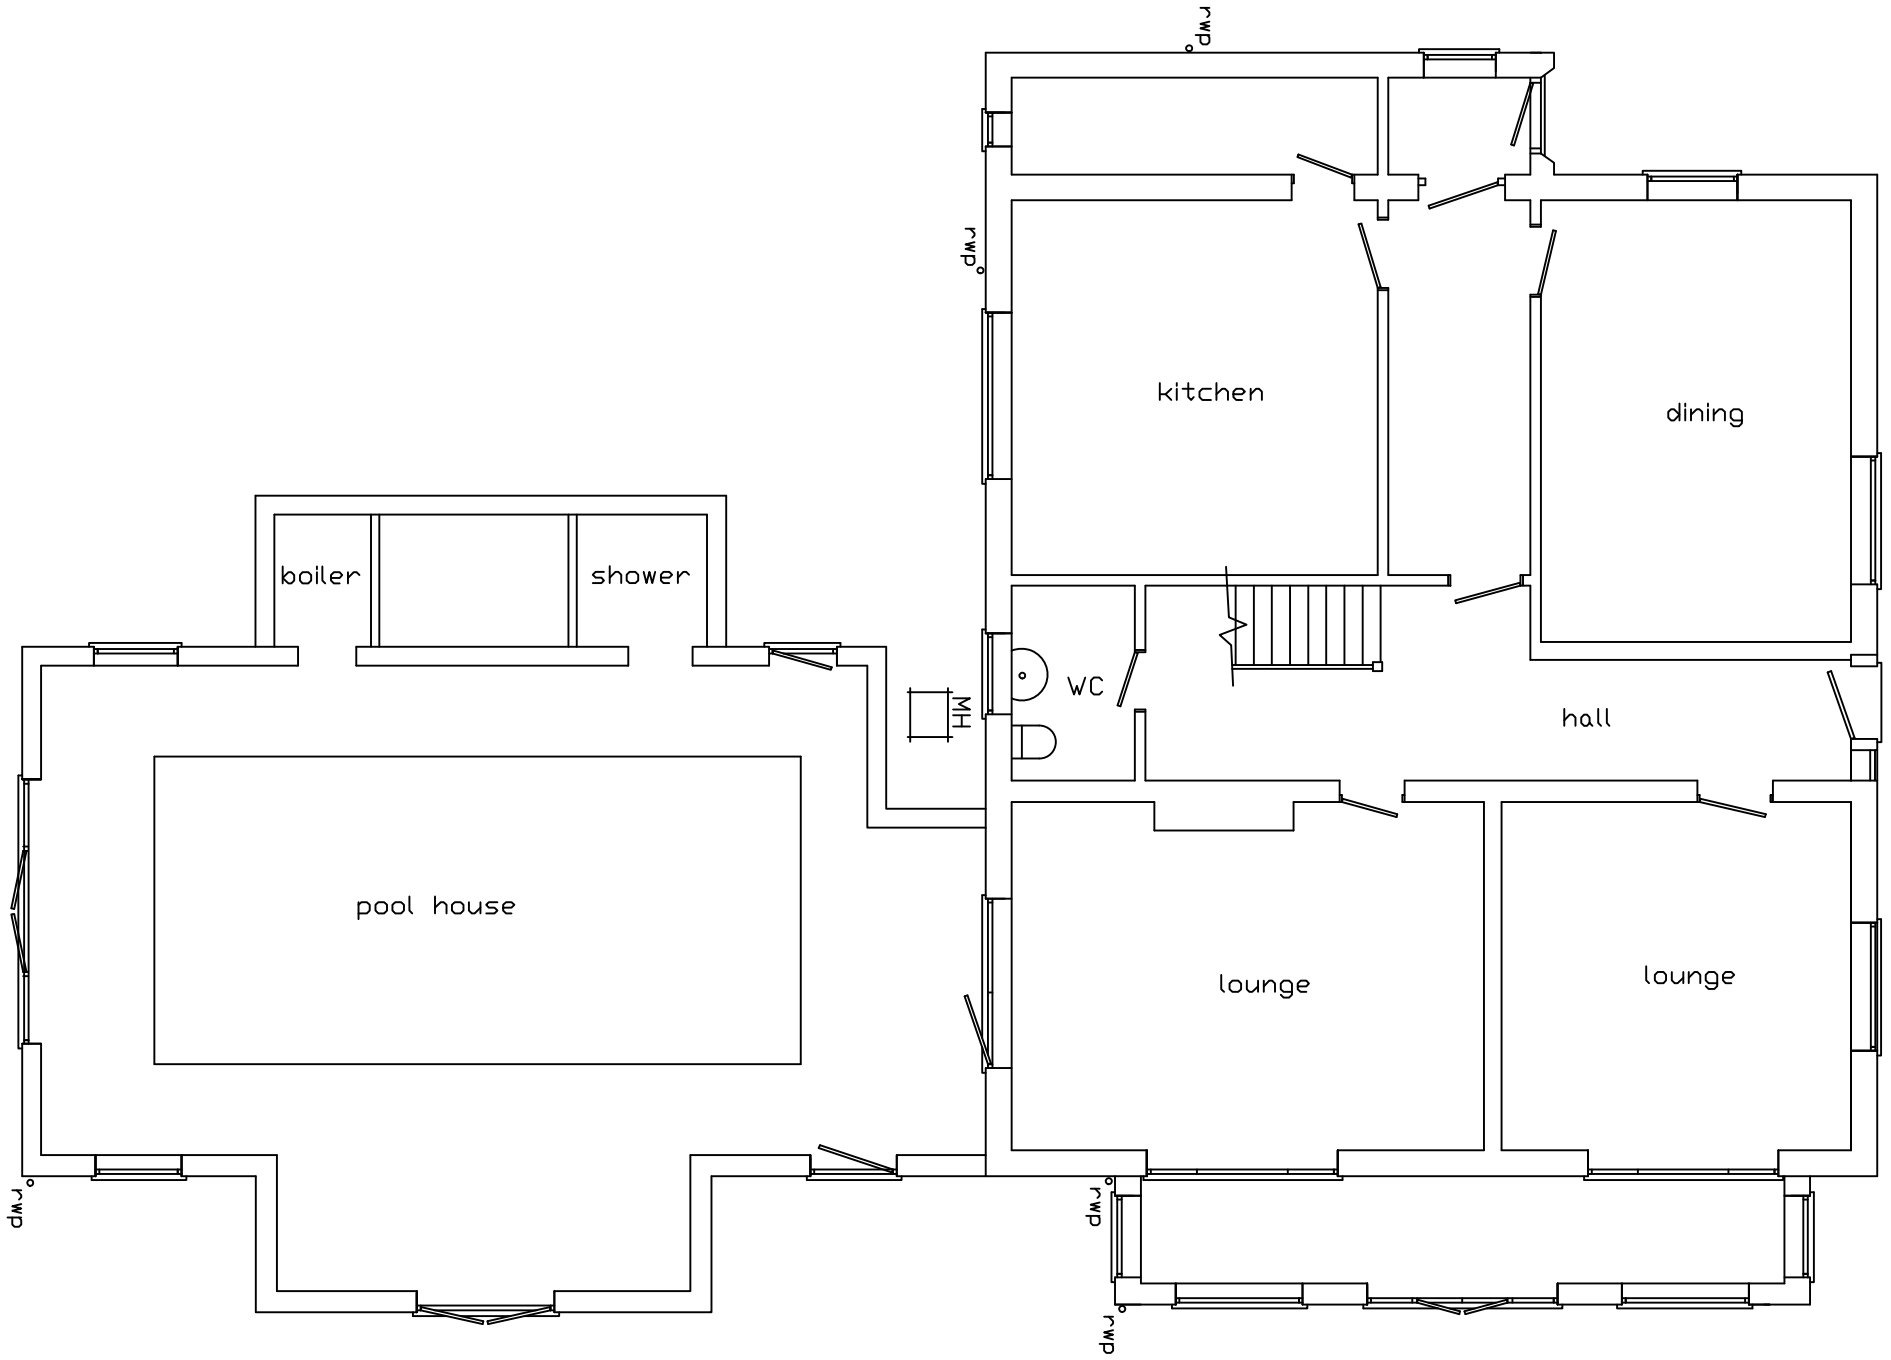

Existing rear elevation

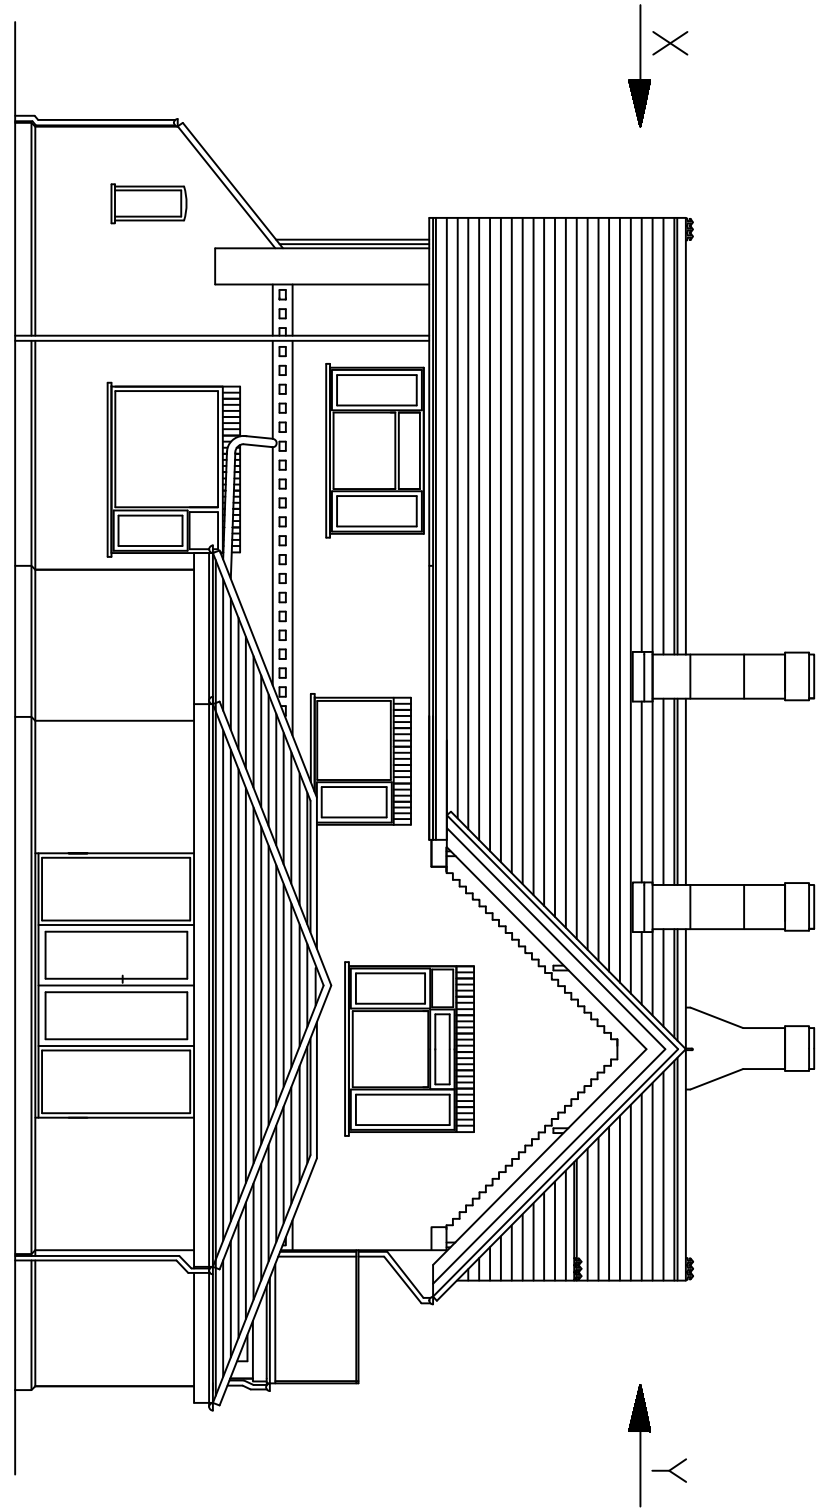

Scale :- 1 = 100

A3

PROPOSED GROUND FLOOR EXTENSION TO REAR OF HOUSE	FOR MR A FERRIS BRACKENHURST MANOR, MAPPERLEY, DERBYS.	DRG No. - SC 0325.533 Steve Charlton. 0115 9171911	SHEET 1 of 6

10/01/26