A3

SHEET 3 of 6

DRG No. - SC 0325.533
Steve Charlton. 0115 9171911

FOR MR A FERRIS
BRACKENHURST MANOR, MAPPERLEY, DERBYS.

PROPOSED GROUND FLOOR EXTENSION TO REAR OF HOUSE


31/01/26



Proposed rear elevation

FIRST ANGLE PROJECTION

Scale :- 1 = 100

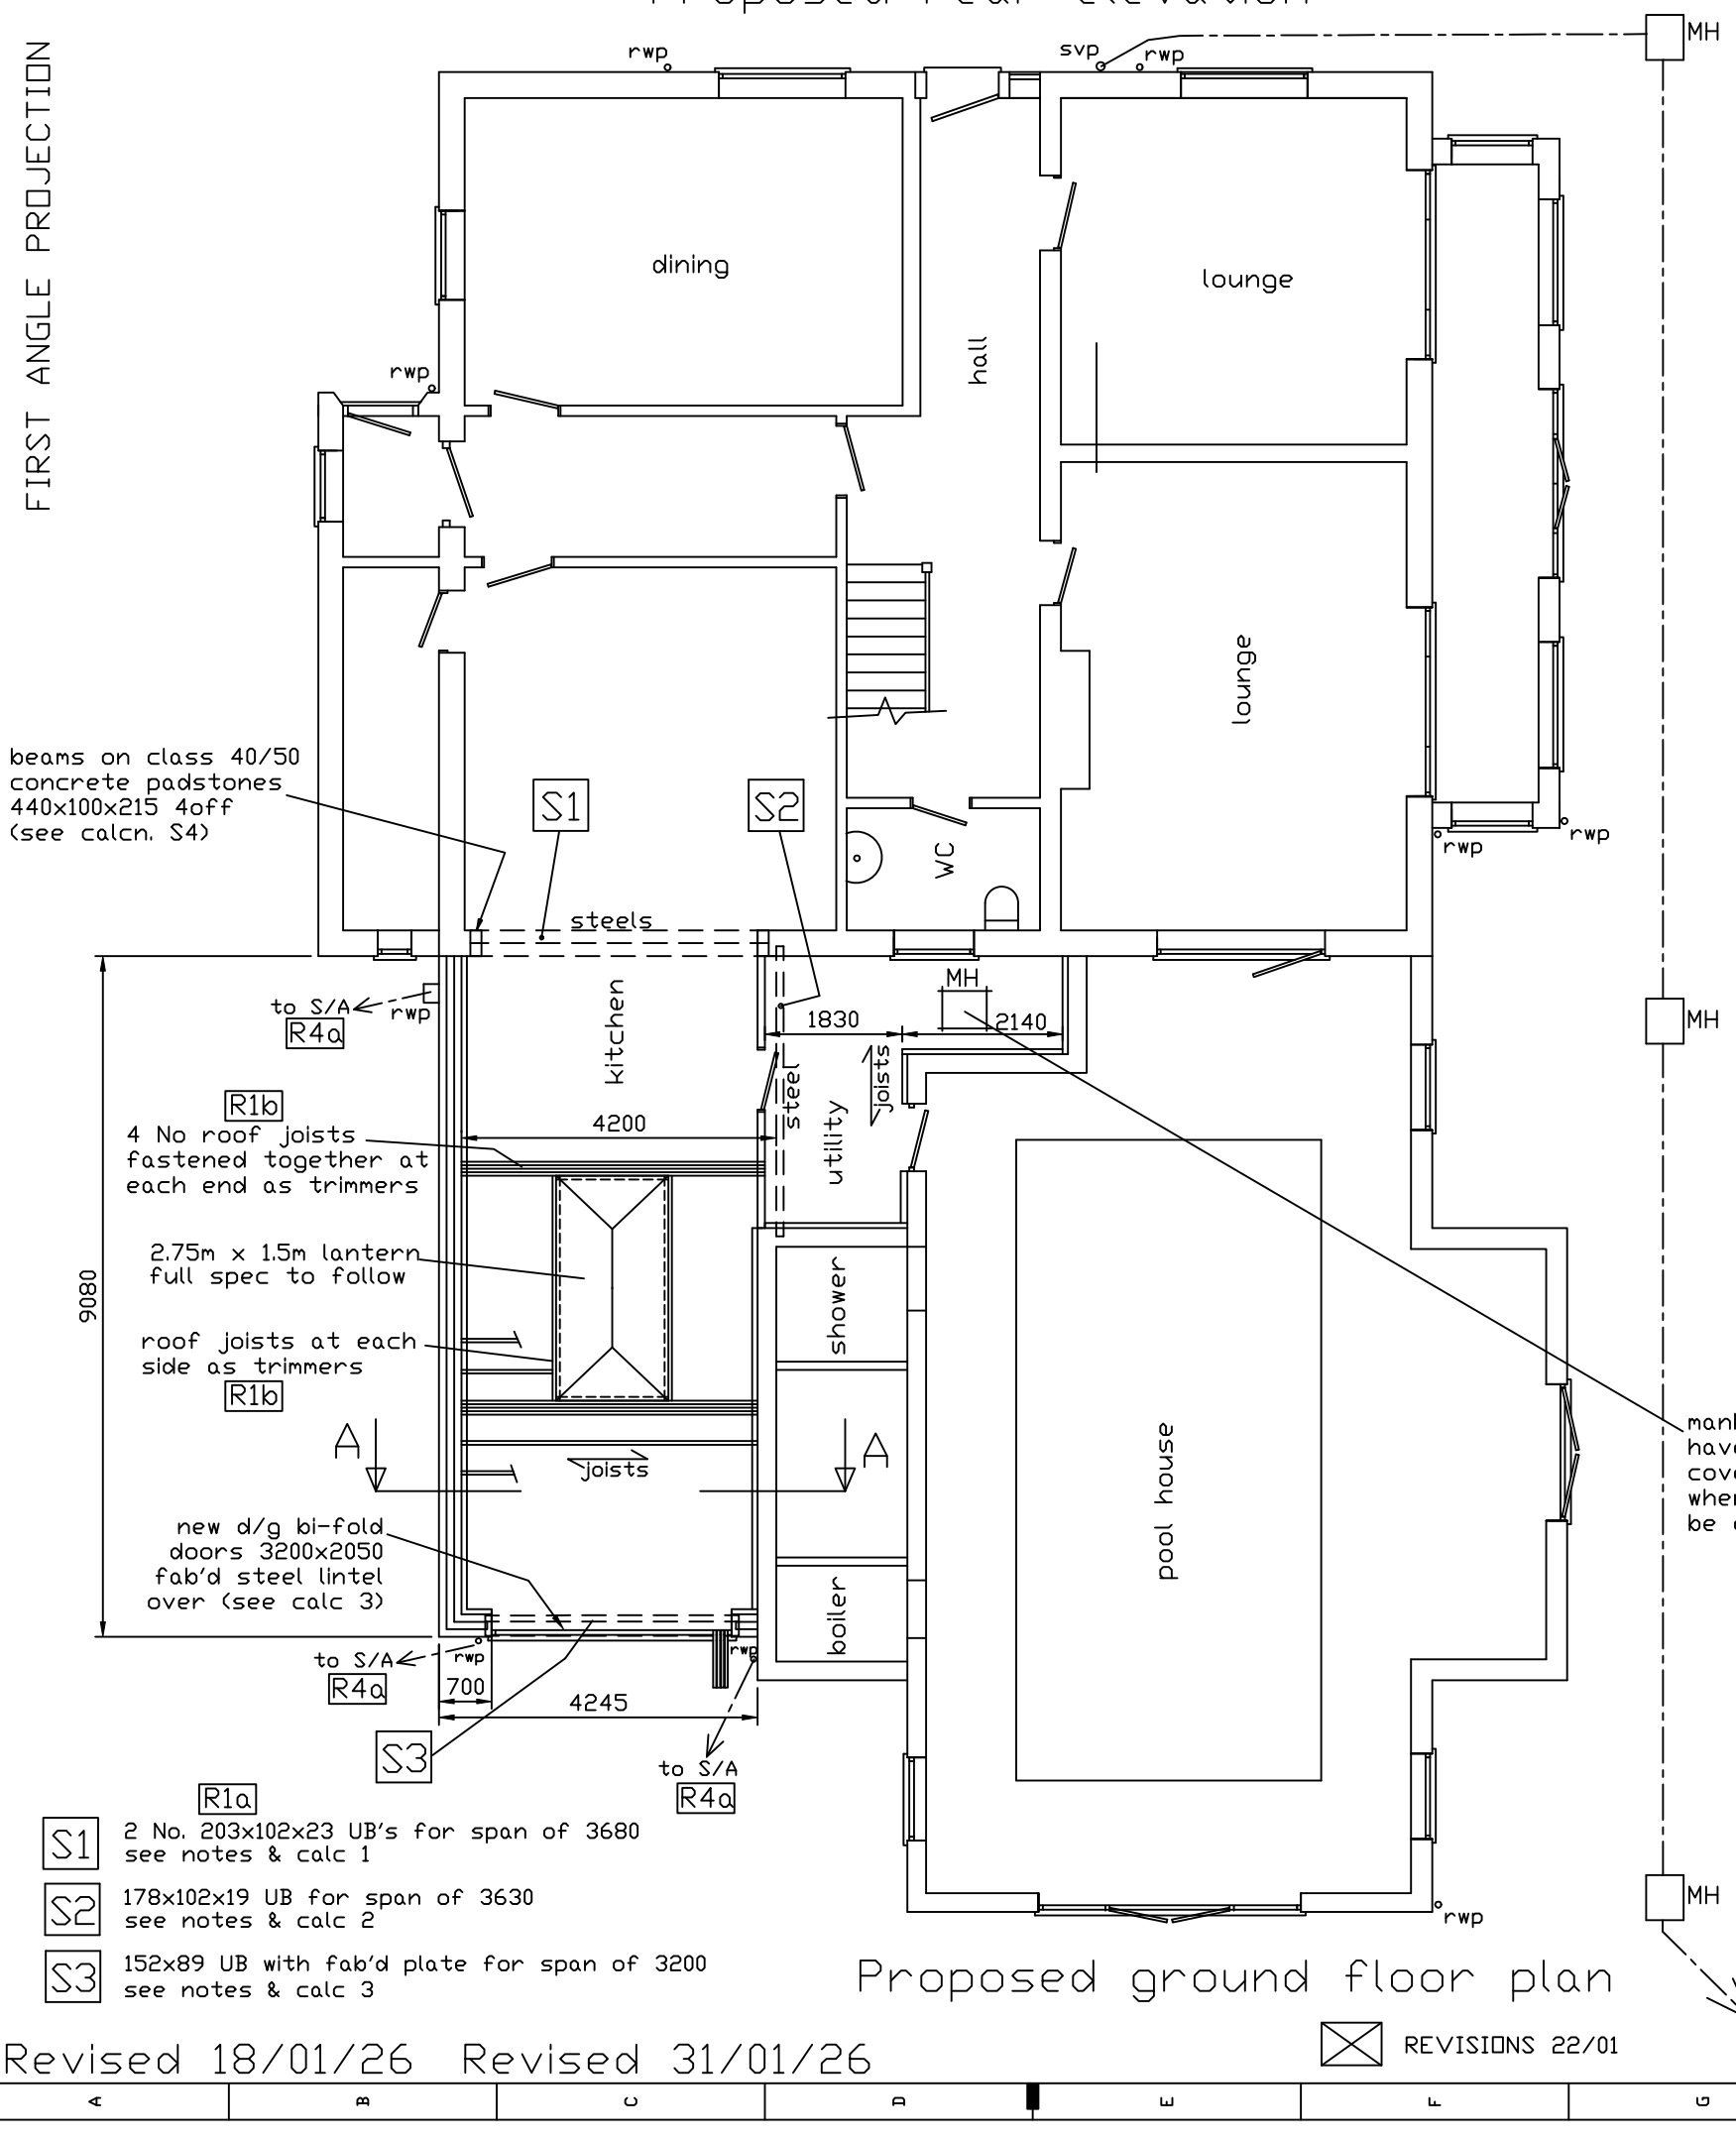

S1 2 No. 203x102x23 UB's for span of 3680
see notes & calc 1

S2 178x102x19 UB for span of 3630
see notes & calc 2

S3 152x89 UB with fab'd plate for span of 3200
see notes & calc 3

Proposed ground floor plan

REVISIONS 22/01

Revised 18/01/26 Revised 31/01/26