
FIRST ANGLE PROJECTION


Revised 22/01/26
Revised 18/01/26

Proposed front elevation
NO CHANGE

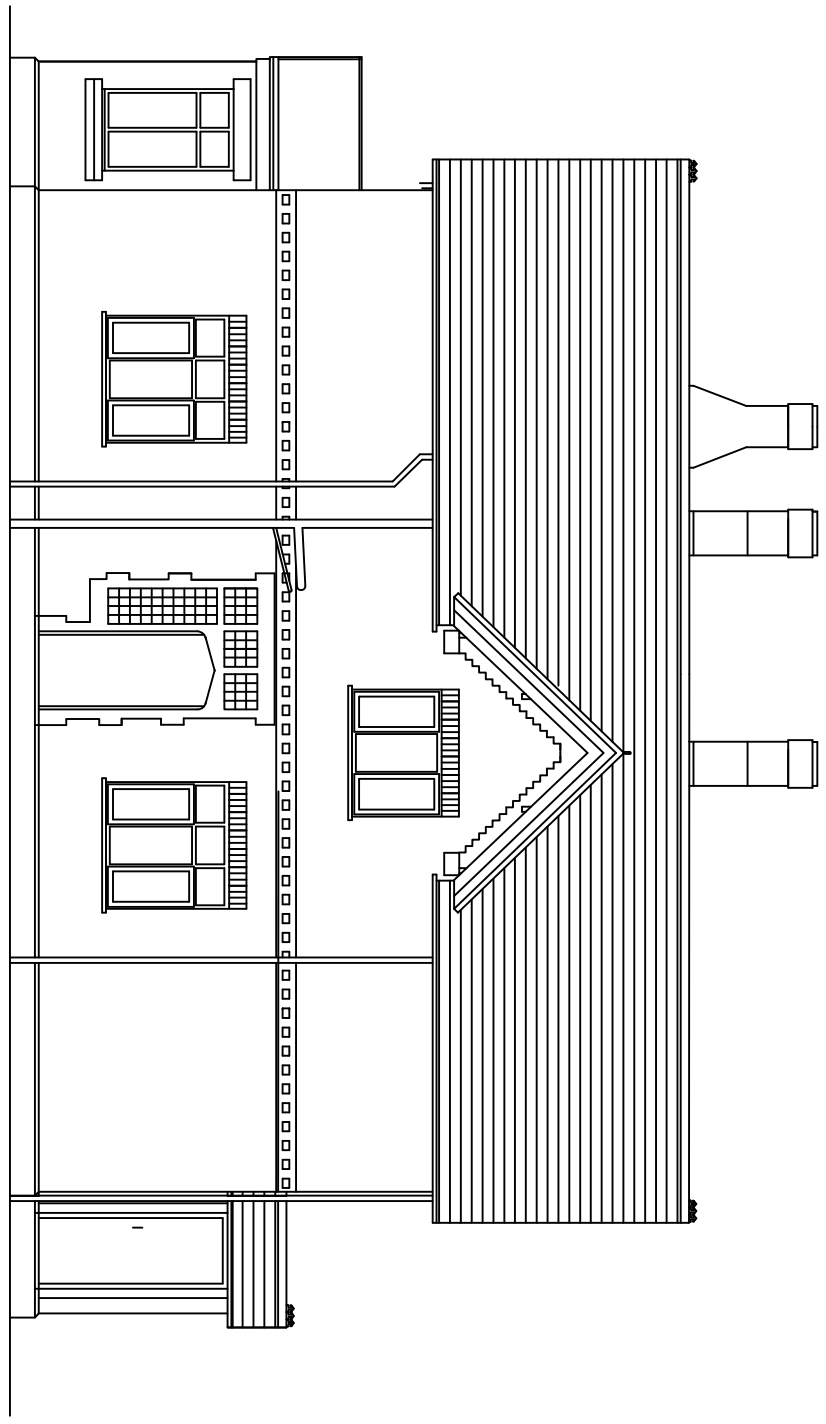


REVISIONS 22/01

Proposed side elevation on Y

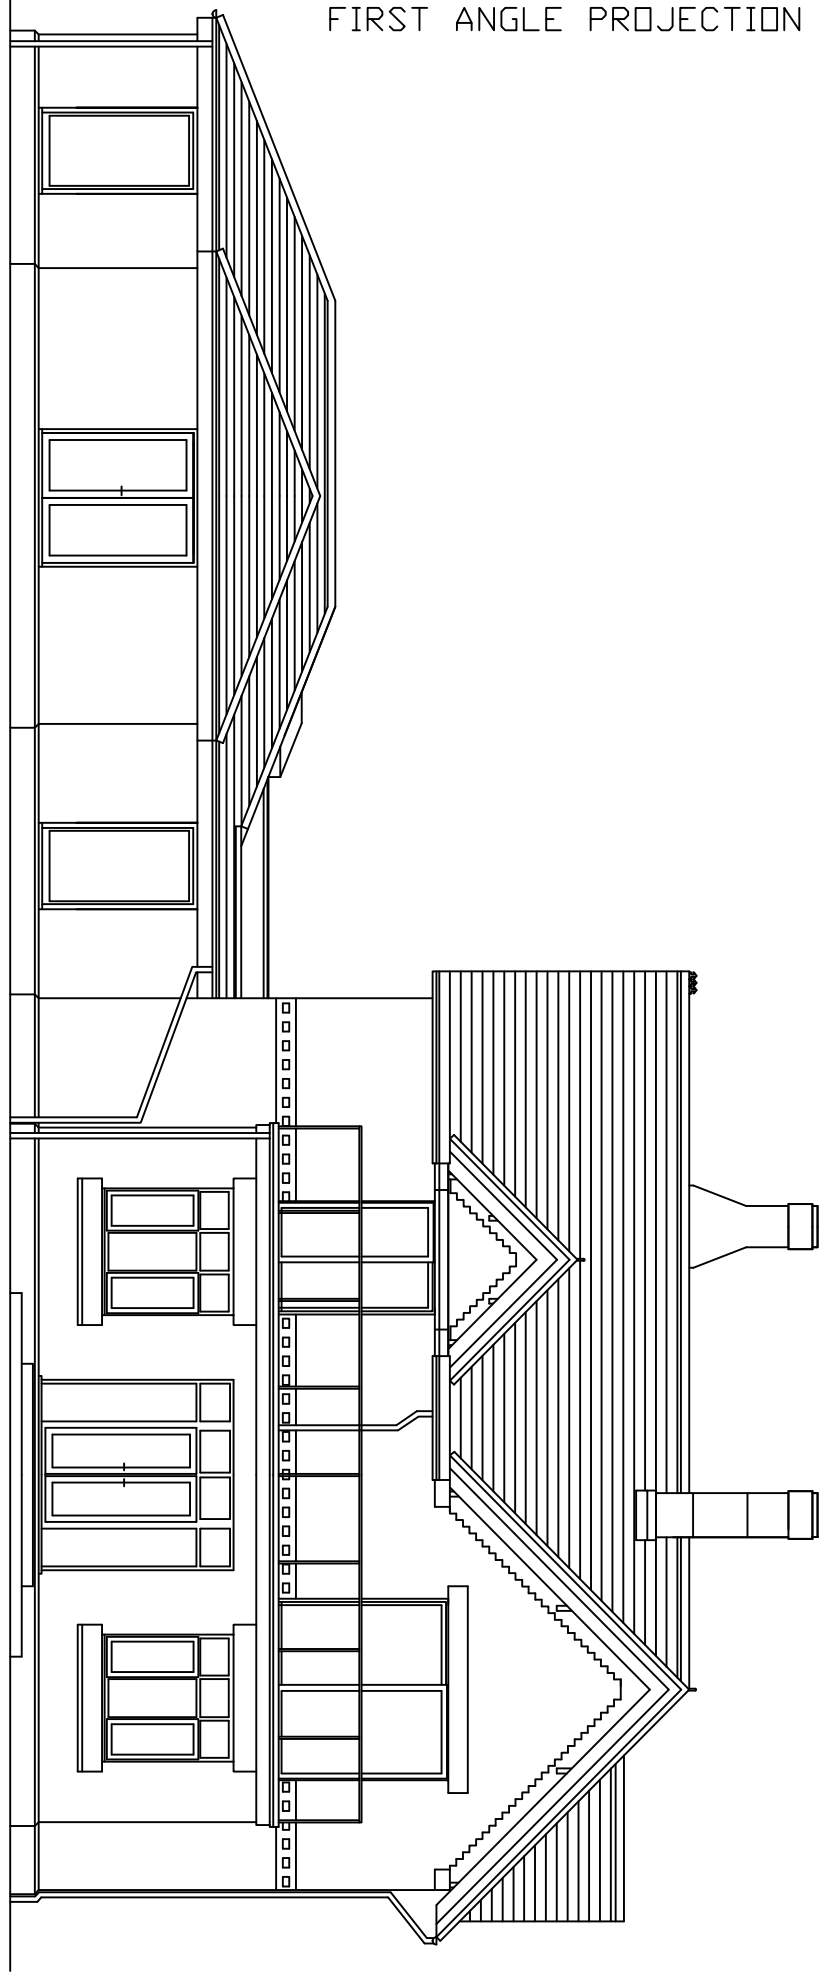

Proposed side elevation on X

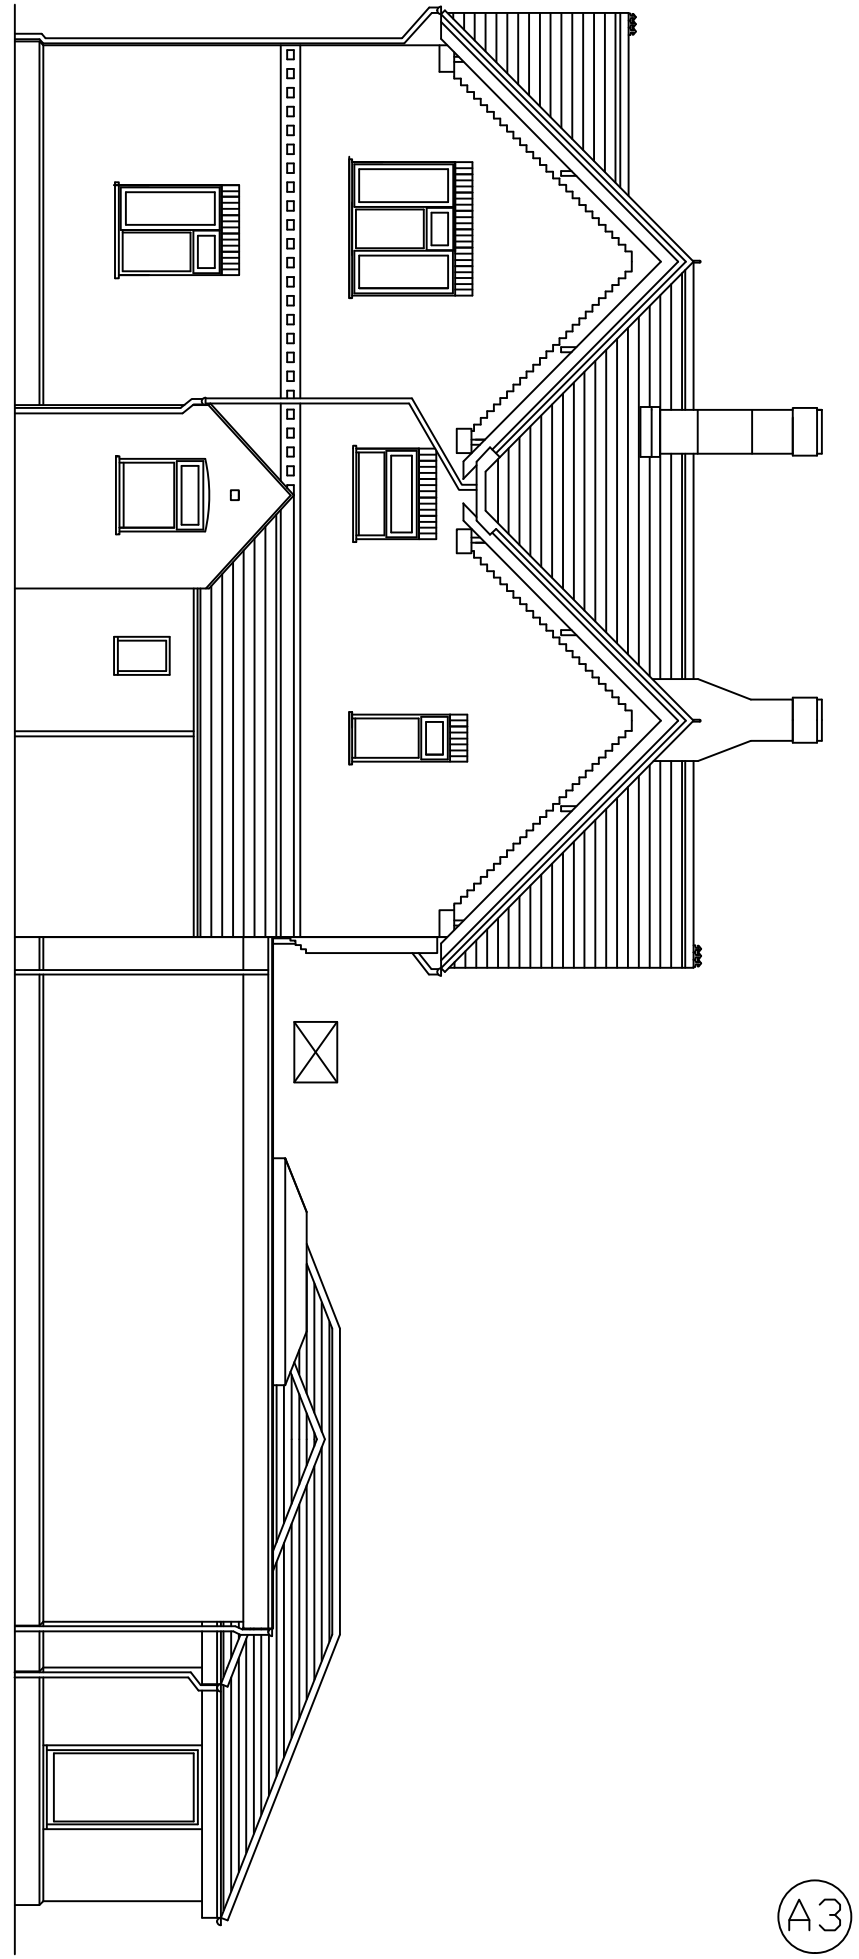

A3

Scale :- 1 = 100

PROPOSED GROUND FLOOR EXTENSION TO REAR OF HOUSE	FOR MR A FERRIS BRACKENHURST MANOR, MAPPERLEY, DERBYS.	DRG No. - SC 0325.533 Steve Charlton. 0115 9171911	SHEET 4 of 6

22/01/26