
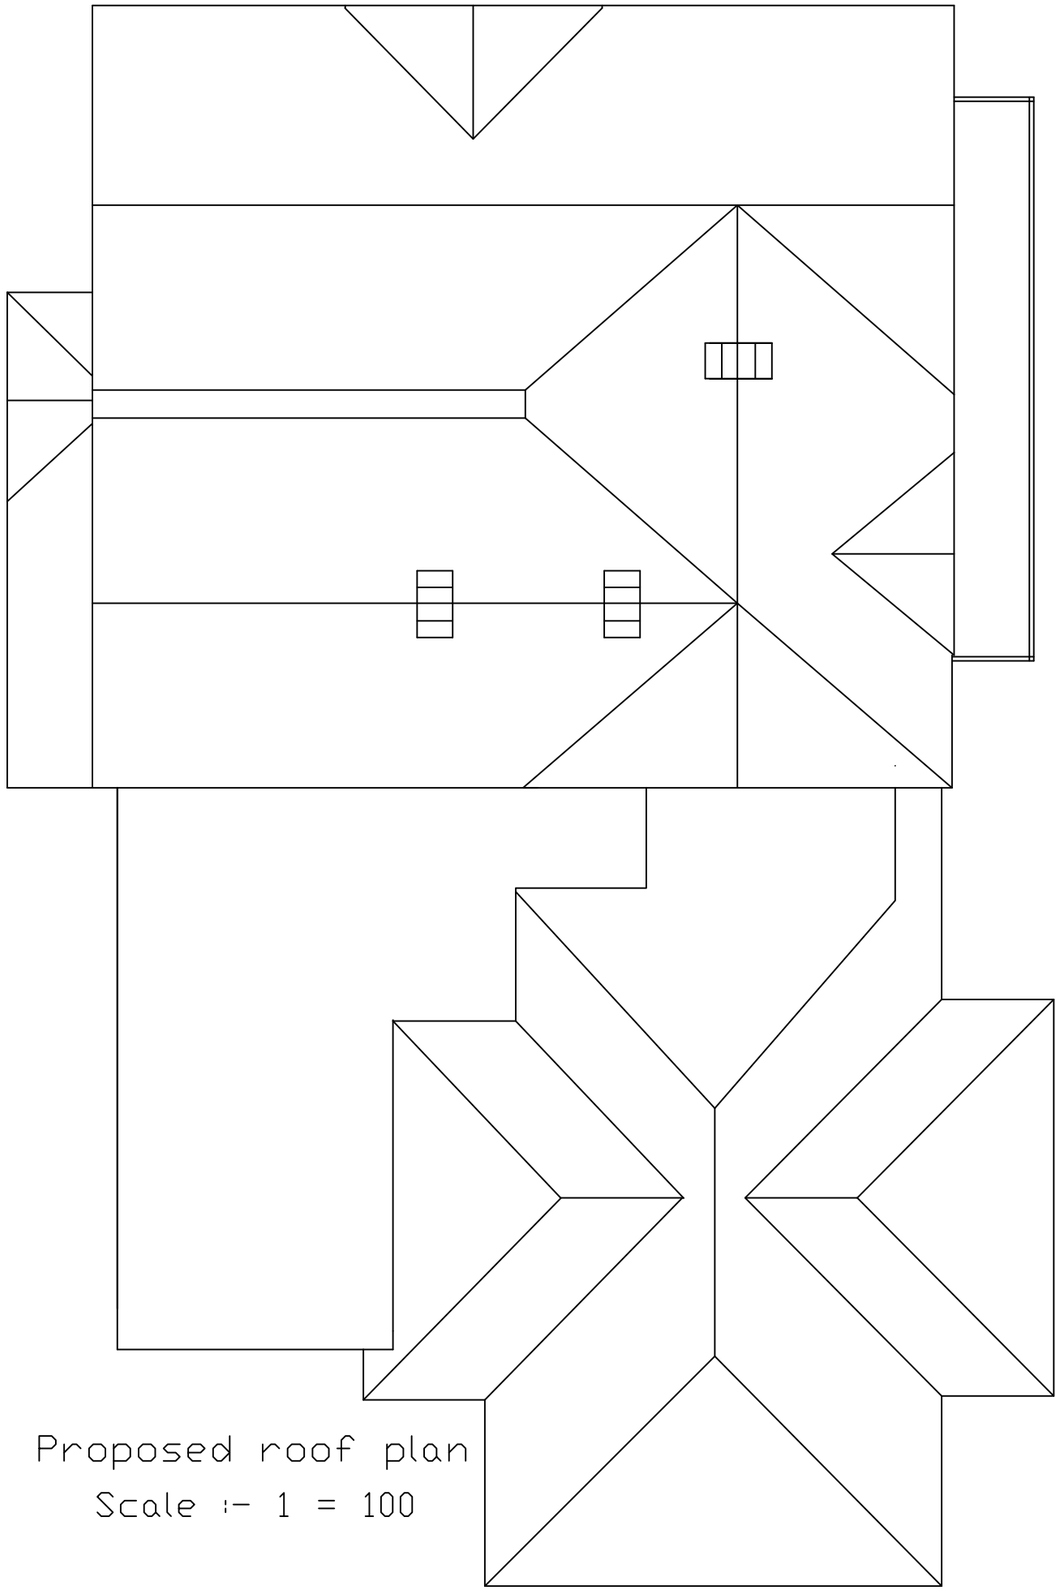


Proposed roof plan

Scale :- 1 = 100

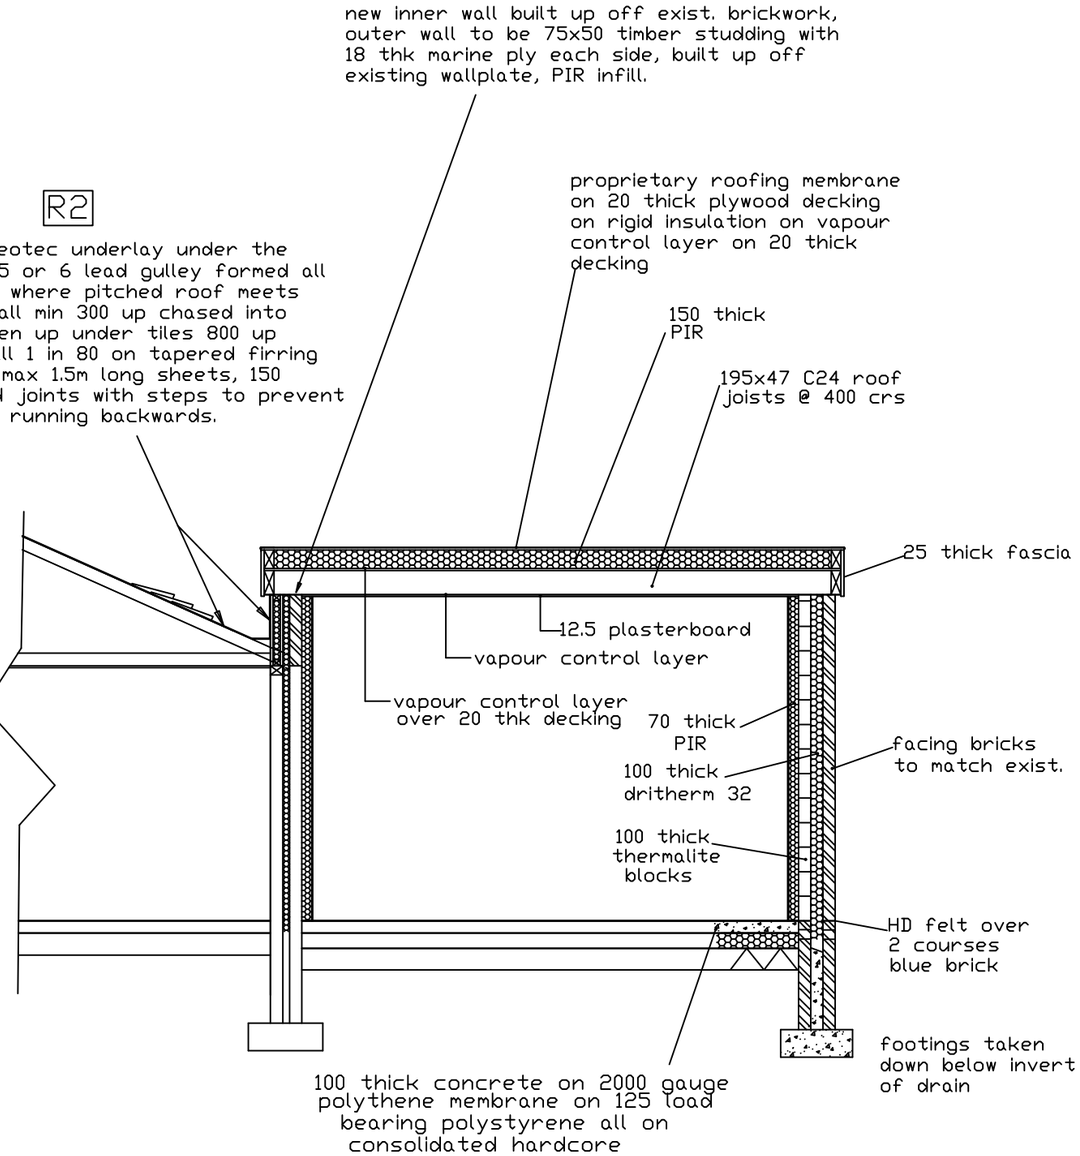


Section A-A

Scale :- 1 = 50

REVISIONS 22/01

A3

Revised 31/01/26
Revised 18/01/26

| | | | |
|---|---|---|---|
| PROPOSED GROUND FLOOR EXTENSION TO REAR OF HOUSE | FOR MR A FERRIS BRACKENHURST MANOR, MAPPERLEY, DERBYS. | DRG No. - SC 0325.533 Steve Charlton. 0115 9171911 | SHEET 5 of 6 |

04/02/26