
THIS DRAWING IS NOT TO BE USED FOR CONSTRUCTION PURPOSES.

DRAINAGE DETAILS SUBJECT TO DETAIL DESIGN & SITE INVESTIGATION.

RED LINE DENOTES APPLICATION BOUNDARY, SITE OWNERSHIP SUBJECT TO CONFIRMATION BY OTHERS




Front Elevation
Scale 1:50

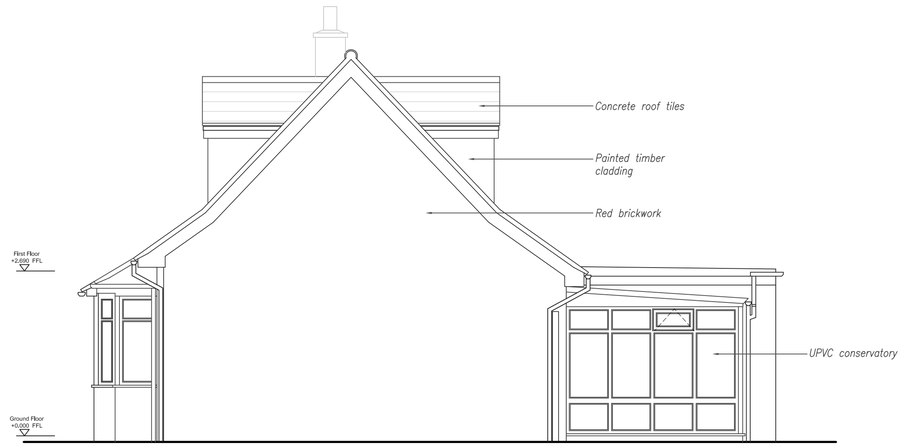

Side (West) Elevation
Scale 1:50



Rear Elevation
Scale 1:50

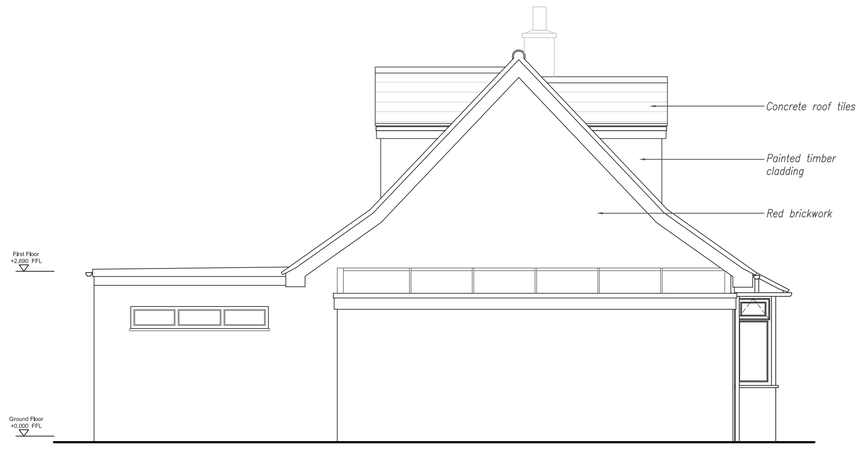

Side (East) Elevation
Scale 1:50

Rev: - Rev Date: 12/10/22 Drawn By: TWM

Rev Details:
Initial Issue

SURVEY AS EXISTING

brightman clarke architects

32 Causeway Head Road, Sheffield, S17 3DT

Tel. Sheffield: 0114 236 1366 Tel. Chesterfield: 01246 383 707
email: info@bcarchitects.co.uk web - www.bcarchitects.co.uk

© Copyright. This drawing is the property of Brightman Clarke Architects and shall not be loaned, copied or disclosed to any third party without prior written consent of Brightman Clarke Architects

Client:
Sharon Baxter

Project:
57 Hall Farm Road
Duffield, DE56 4FJ

Drawing No:
22-021-EX.02

Drawing Title:
Existing Elevations

Scale @ A1:
As Noted