
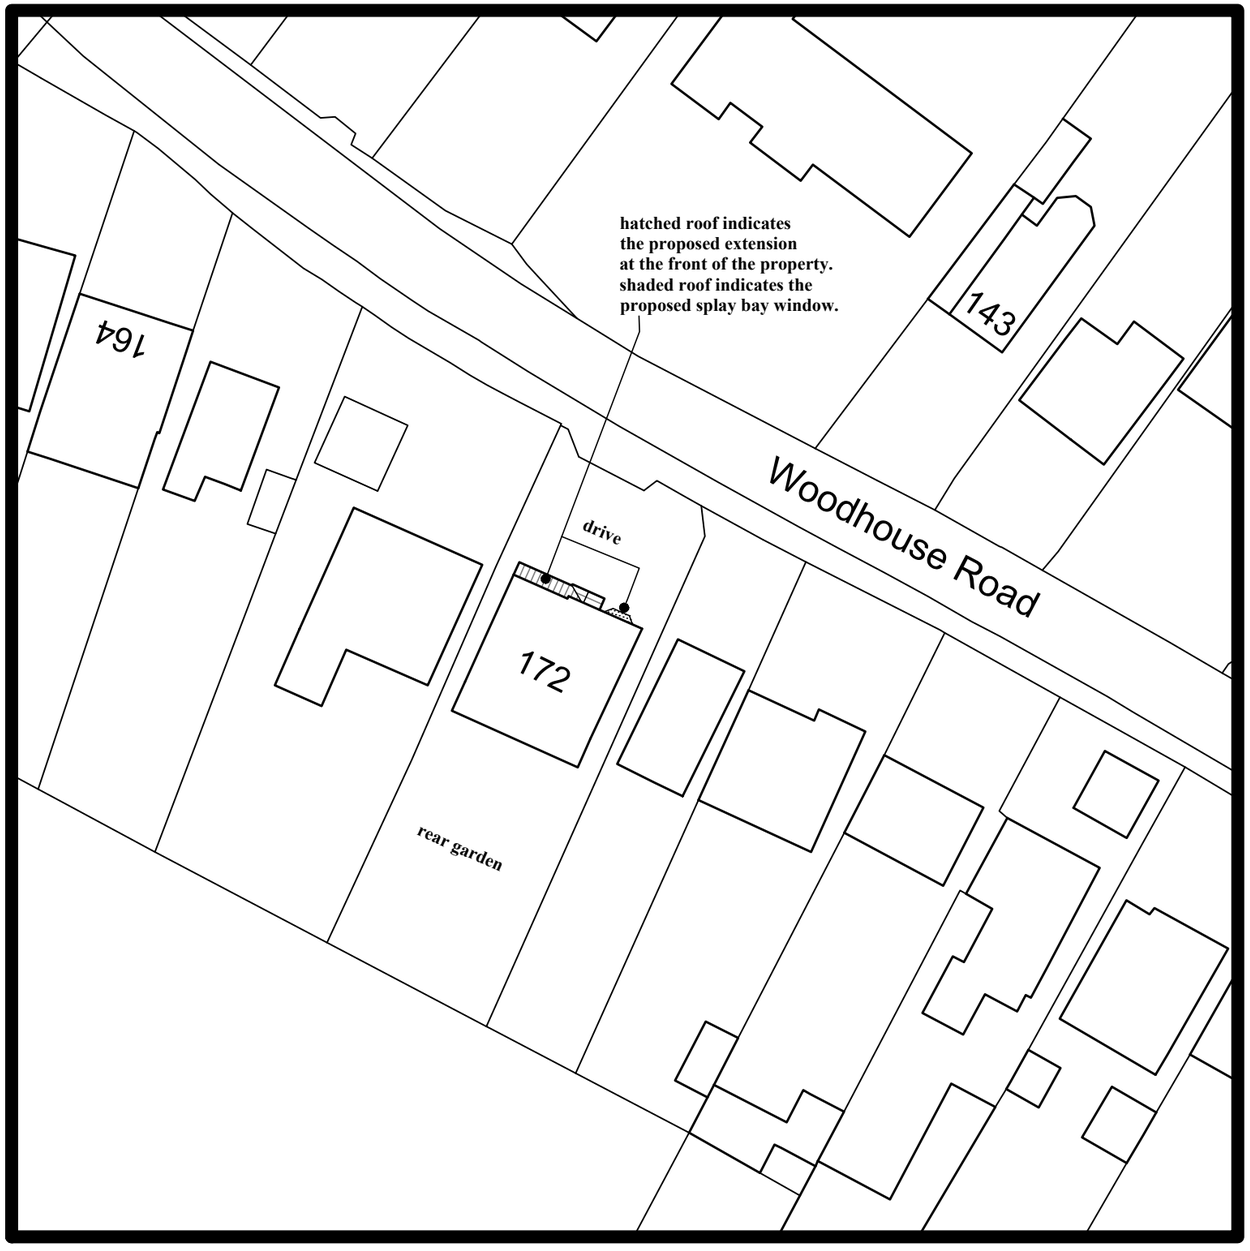


Proposed Site Plan - scale 1:500

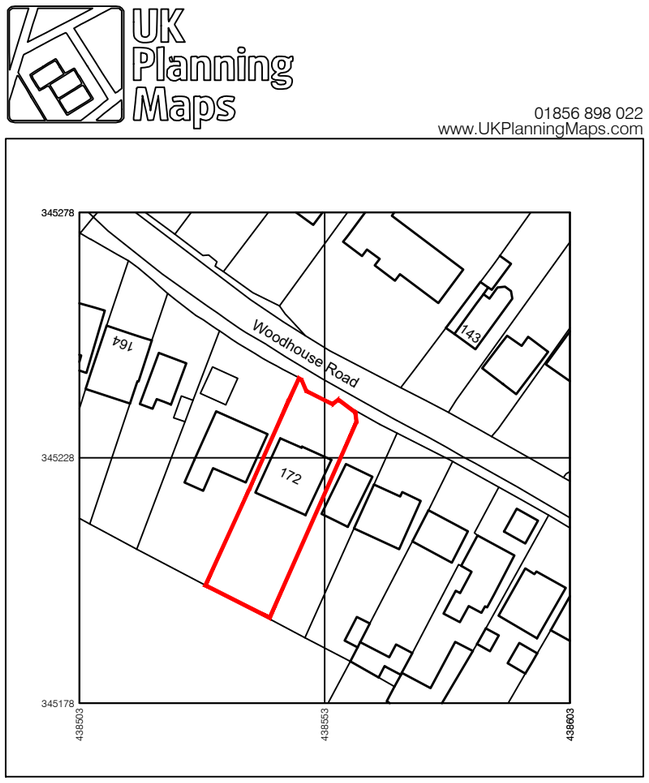

UK Planning Maps

01856 898 022
www.UKPlanningMaps.com

Produced on 12 June 2025 from the Ordnance Survey National Geographic Database and incorporating surveyed revision available at this date.
This map shows the area bounded by 438503 345178,438603 345178,438603 345278,438503 345278,438503 345178
Crown copyright and database rights 2025 OS 100054135. Supplied by copla ltd trading as UKPlanningMaps.com a licensed Ordnance Survey partner (OS 100054135).
Data licence expires 12 June 2026. Unique plan reference: v11//1269294/1703019

10 0 10 20 30 40 50

Location Plan - scale 1:250

Revision A - Porch and garage extension reduced in depth and bay area changed to splay type, all as per clients instructions. 16.02.26

N

DERBY ARCHITECTURAL SERVICES
www.derbyarchitecturalservices.co.uk
Email: tristan@derbyarchitecturalservices.co.uk
Contact Number: 07810 565608

Client: **Mr & Mrs S & S Wilkes**	Scale: **1:500 & 1:1250 @ A3**
Job Add.: **172 Woodhouse Road, Horsley Woodhouse. DE7 6AY**	Date: June 2026 / Rev: A
Dwg Title: **Location Plan and Proposed Site Plan**	Dwg No: 2025-06-39-02