
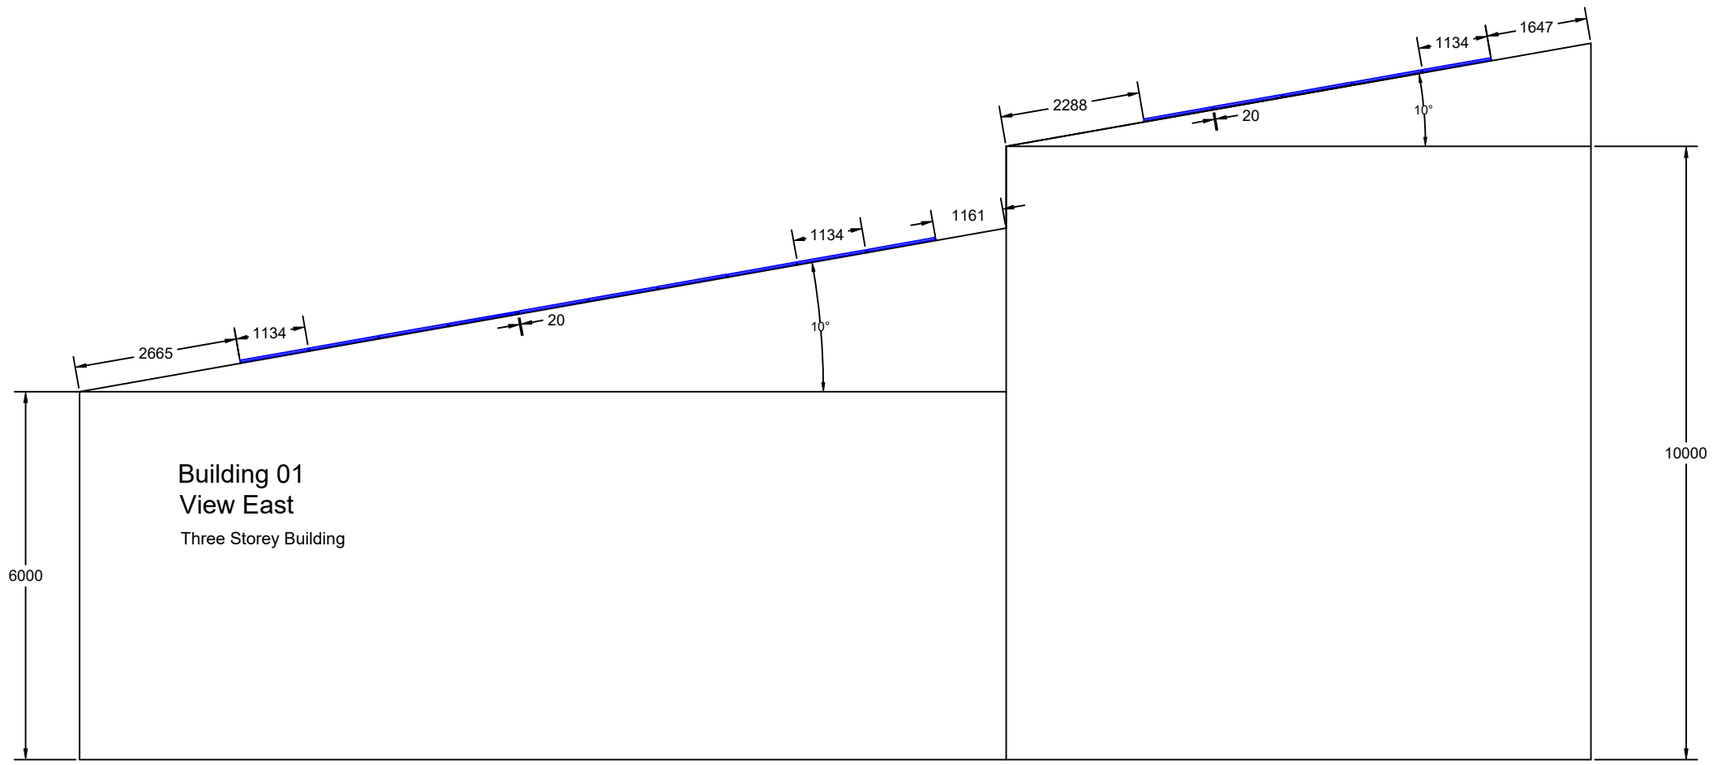



Building 01
View East

Three Storey Building

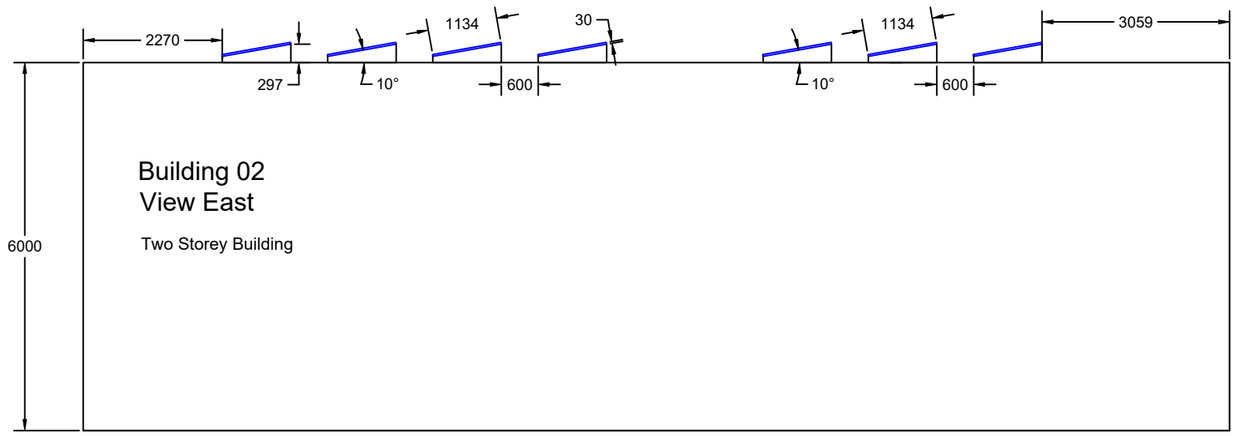


Building 02
View East

Two Storey Building

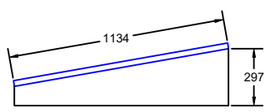

Flat Roof:
PV Panel and Mounting Kit
Side View
1762 x 1134 x 35mm

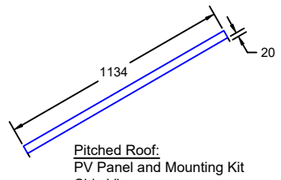

Pitched Roof:
PV Panel and Mounting Kit
Side View
1762 x 1134 x 35mm

Scale Bar

0 2 4m

solar for schools

Aldercar High School

Roof Cross-Sections

All dimensions are in mm	SCALE	1:100	Dwg No:	01