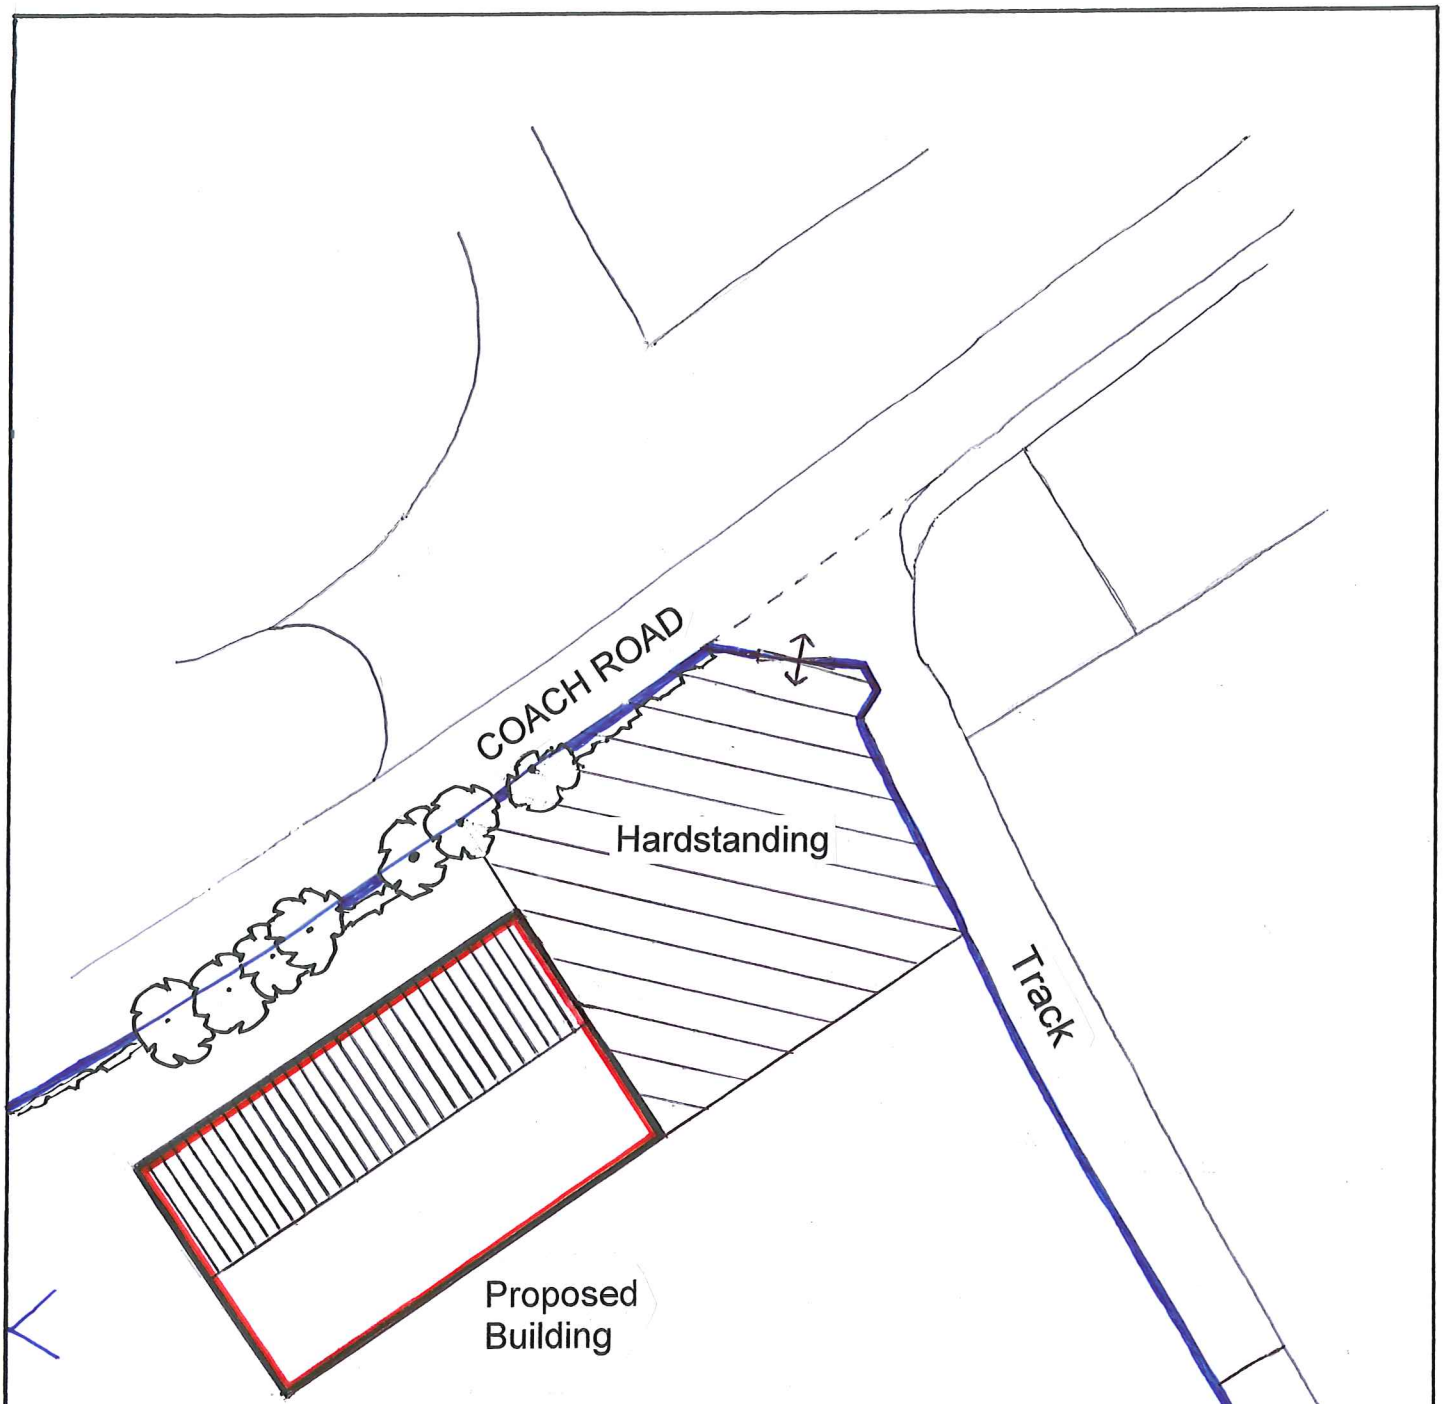


PROPOSED NEW AGRICULTURAL BUILDING AT GOLDEN VALLEY FARM, COACH ROAD, RIDDINGS, ALFRETON, DERBYSHIRE

Plan Ref: TWR/F3/PAAB/2

Site Plan Scale 1:50