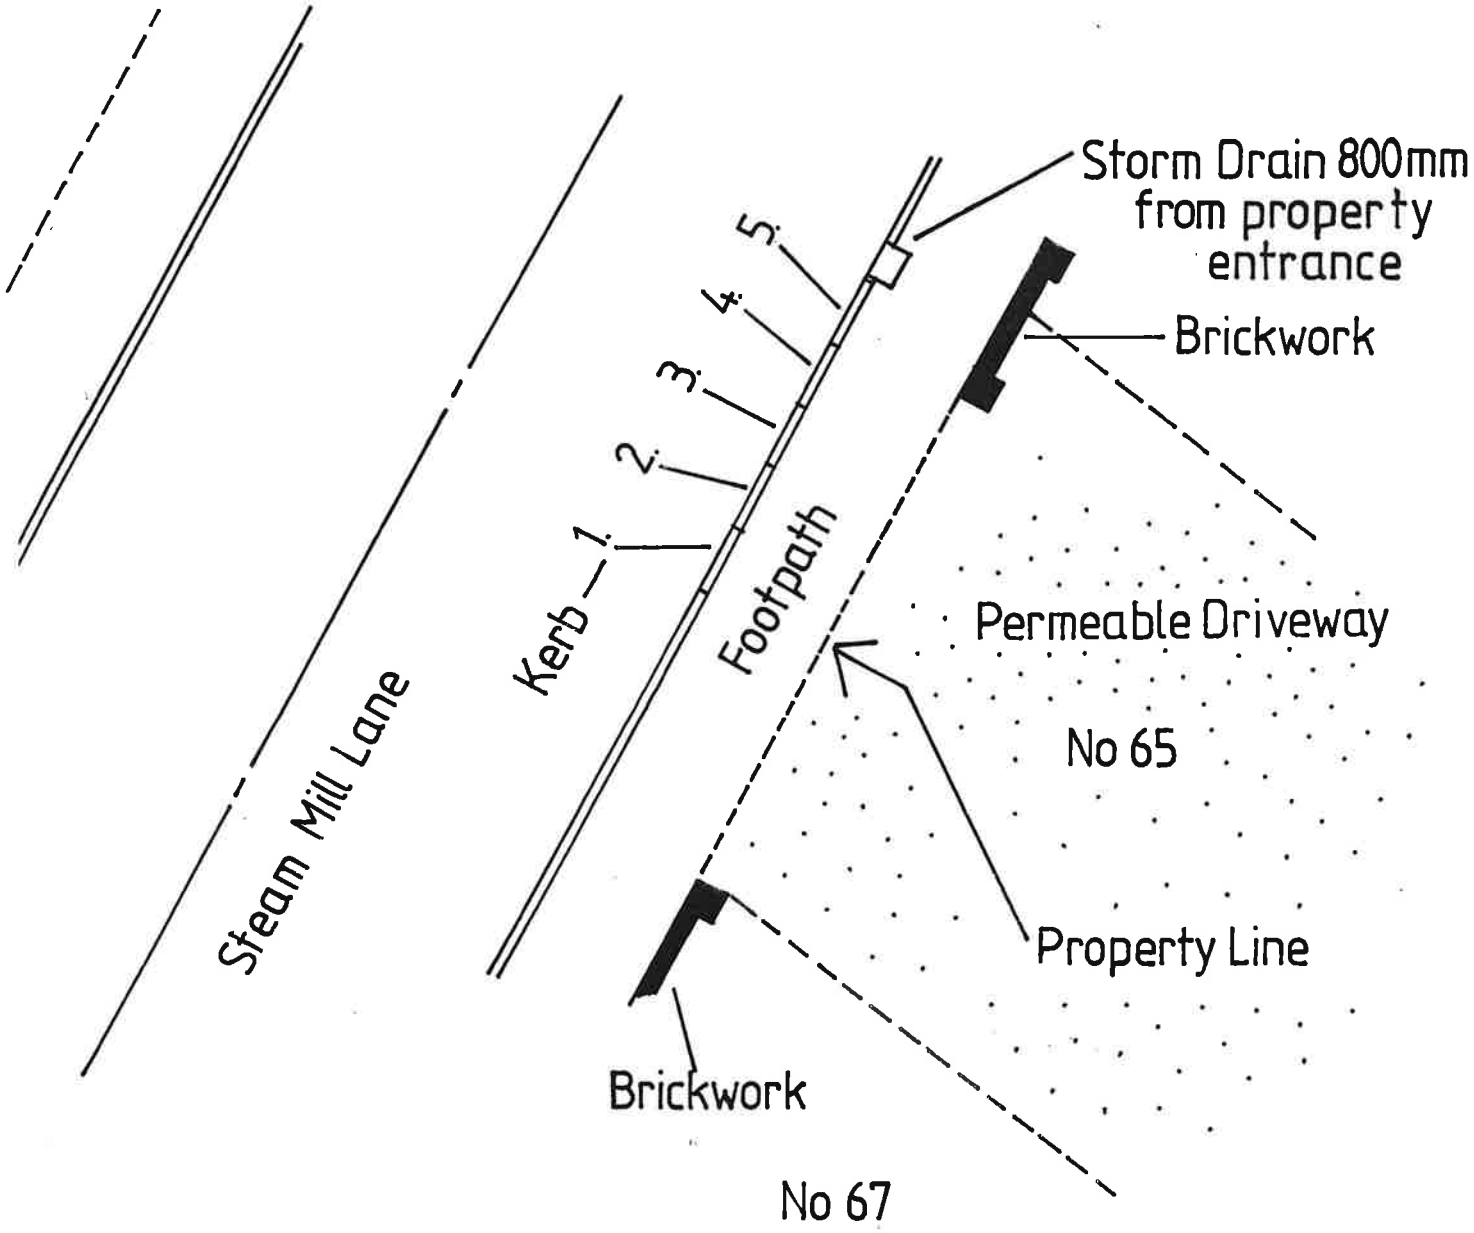



Proposed Dropped Kerb – 1:100

N

| Mr & Mrs Edginton<br>65 Steam Mill Lane<br>Ripley, Derbyshire.<br>DE5 3JR. | |
|---|---|
| DWG:04 | FEB 26 |