
4 Golden Valley, Riddings, Alfreton DE55 4ES
Sketch Plan of Rear Garden (not to scale)

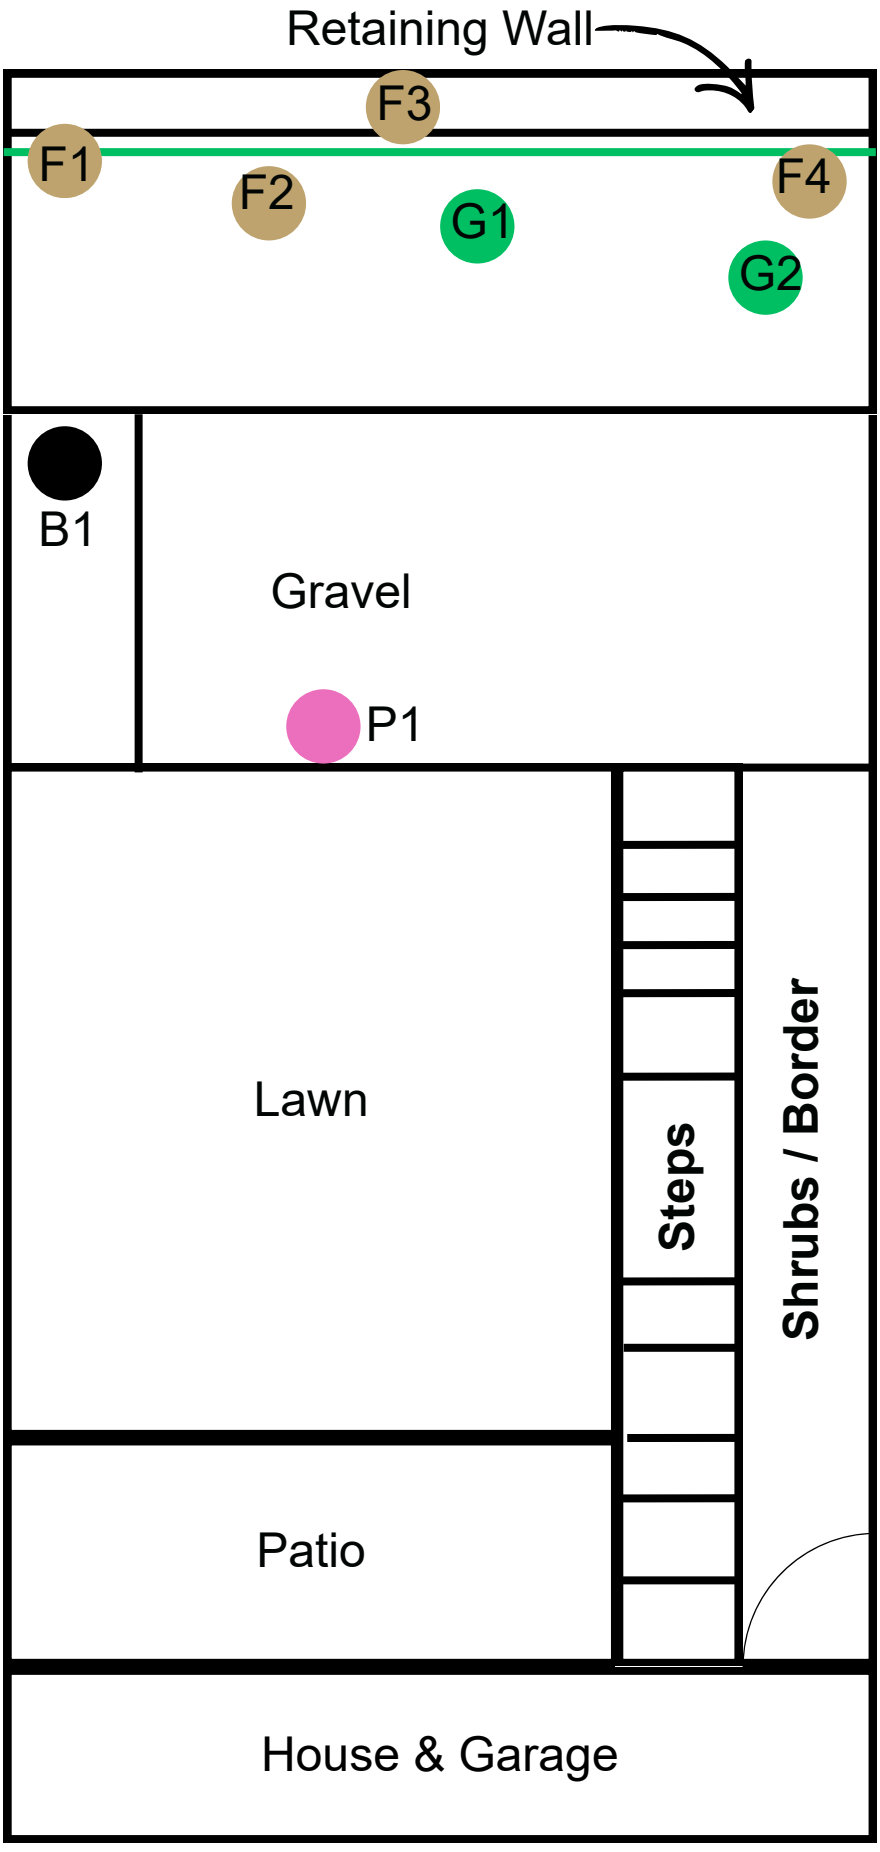

Key

Fence

Flagpole Cherry >75mm (reduce crown height by 2m & spread by 1m to improve symmetry)

Trees >75 mm to be felled

Trees >75 mm (reduce crown height by 2m & spread by 1m to improve symmetry

Dead trree - remove dead wood

Gate

Golden Valley road

23 Feb 2026