
N

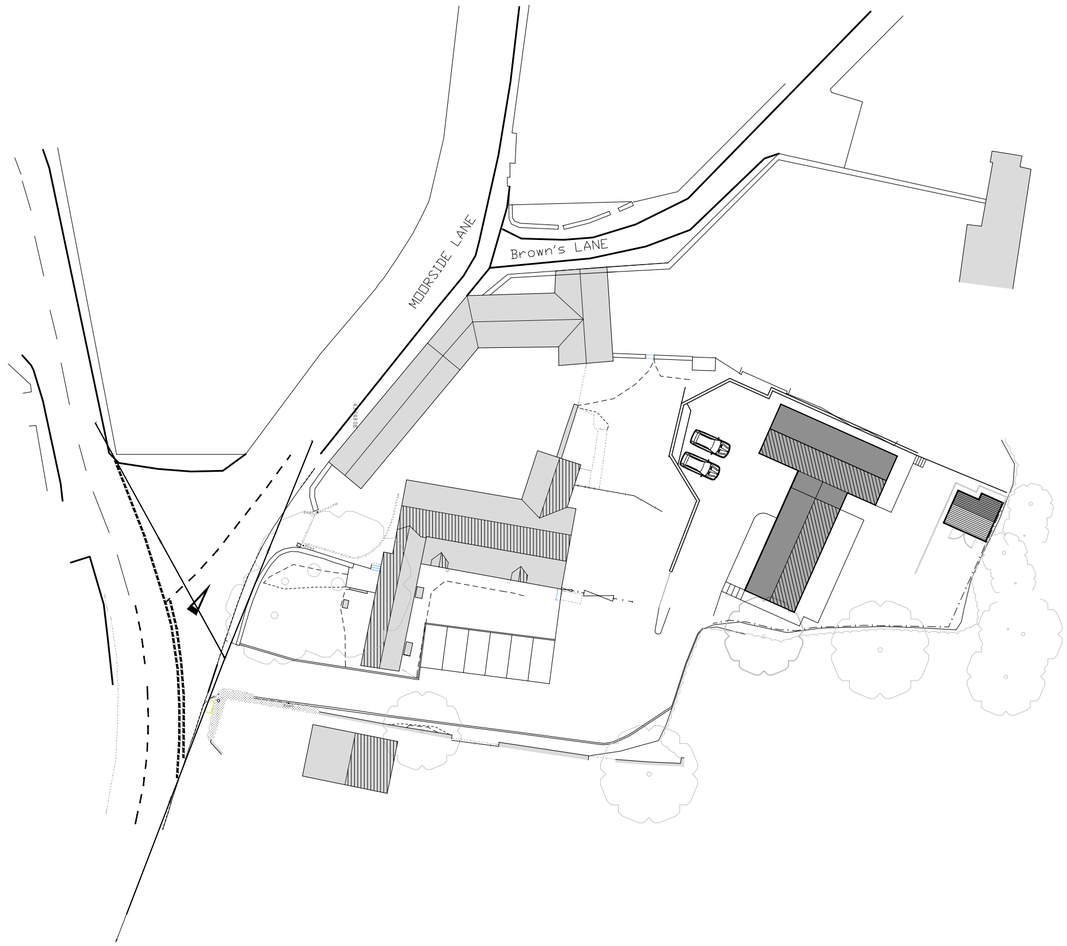

10m SCALE 1:500

REV	description	date	initials
REVA	- Scale adjustment	23.02.2026	CH

PlanningDesign
PLANNING I ARCHITECTURE I HERITAGE

Second Floor, Suite 3
Woburn House
Vernon Gate
Derby
DE1 1UL

Tel: 01332 347 371
E-mail: info@planningdesign.co.uk
www.planningdesign.co.uk

CLIENT:
Andy Mckenzie

STATUS:
PLANNING

PROJECT DESCRIPTION:
Application for the erection of a Timber Storage shed at Twin Barn Hollow, Moorside Lane, Holbrook, Belper, DE56 0TW

DRAWING TITLE:
Site Plan as Existing

DRAWN BY:		CHECKED BY:
EG		JM
SCALE:	PAPER:	DATE:
1:500	A2	February 2026

DRAWING REF:
5363- 002A

© all information copyright planning design practice ltd. all rights reserved
DRAWINGS FOR ILLUSTRATION PURPOSES ONLY ***NOT INTENDED FOR CONSTRUCTION***
No dimensions to be scaled from this drawing. All dimensions to be checked and confirmed on site