
N

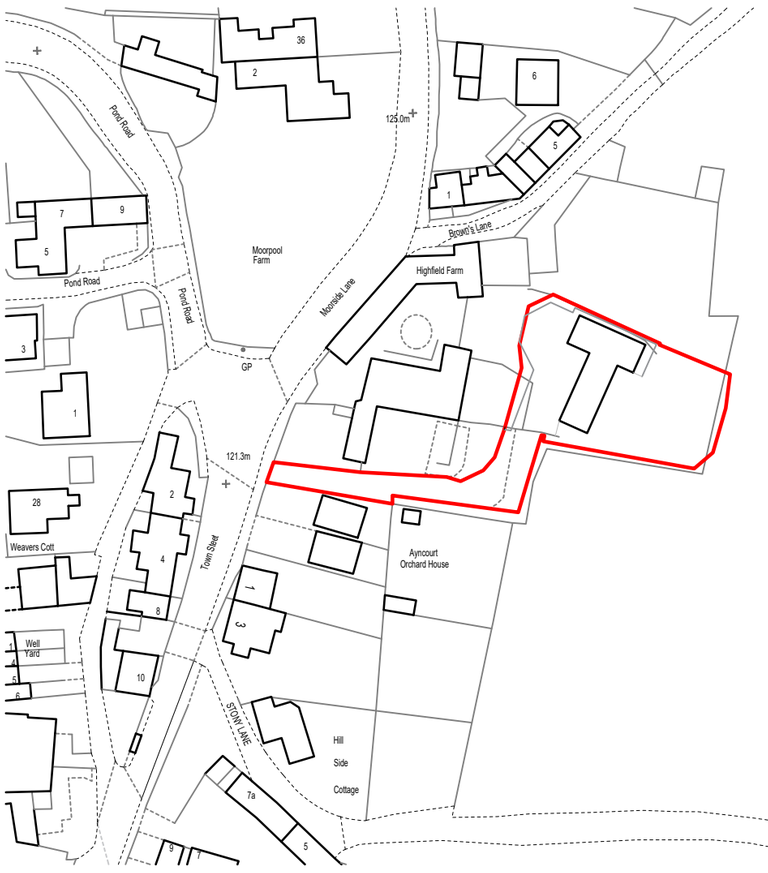

Key:

Site Boundary : 1418.3m²

25m SCALE 1:1250

REVA Revised scale 23.02.2026 CH

PlanningDesign
PLANNING I ARCHITECTURE I HERITAGE

Second Floor, Suite 3
Woburn House
Vernon Gate
Derby
DE1 1UL

Tel: 01332 347 371
E-mail: info@planningdesign.co.uk
www.planningdesign.co.uk

CLIENT:
Andy Mckenzie

STATUS:
PLANNING

PROJECT DESCRIPTION:
Application for the erection of a Timber Storage shed at Twin Barn Hollow, Moorside Lane, Holbrook, Belper, DE56 0TW

DRAWING TITLE:
Site Location Plan

DRAWN BY:		CHECKED BY:
Mapserve		EG
SCALE: 1:1250	PAPER: A2	DATE: May 2025

DRAWING REF:
5363 - 001

© all information copyright planning design practice ltd. all rights reserved
DRAWINGS FOR ILLUSTRATION PURPOSES ONLY **NOT INTENDED FOR CONSTRUCTION**
No dimensions to be scaled from this drawing. All dimensions to be checked and confirmed on site