
REVA	Revised based on client comments	2026.11.02 CH
REVB	Revised to include east elevation	2026.23.02 CH


Floor Plan

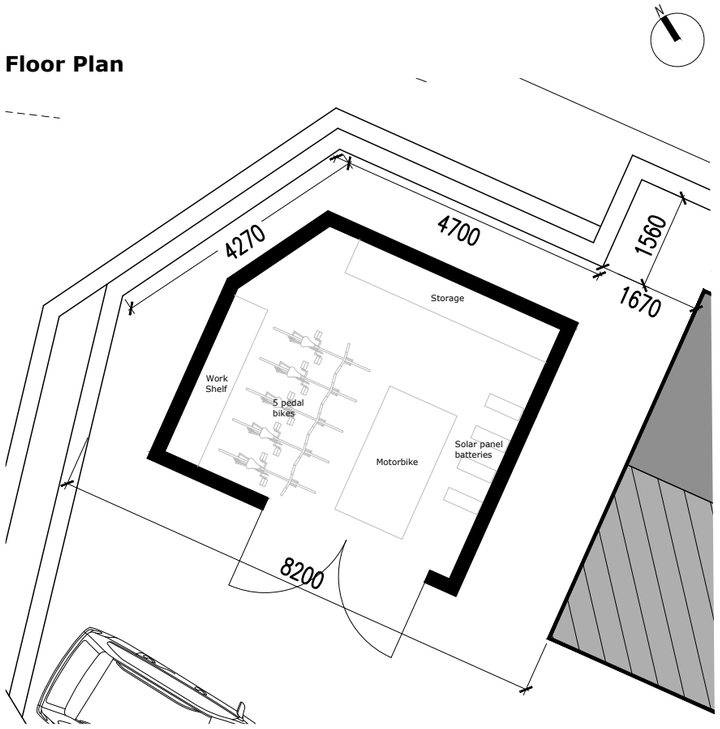


West elevation




North elevation

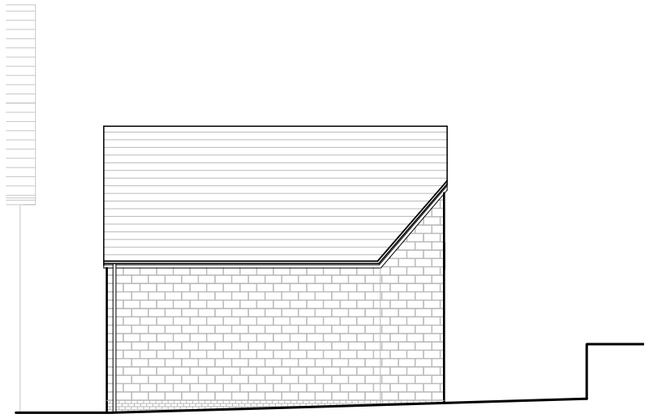


South elevation

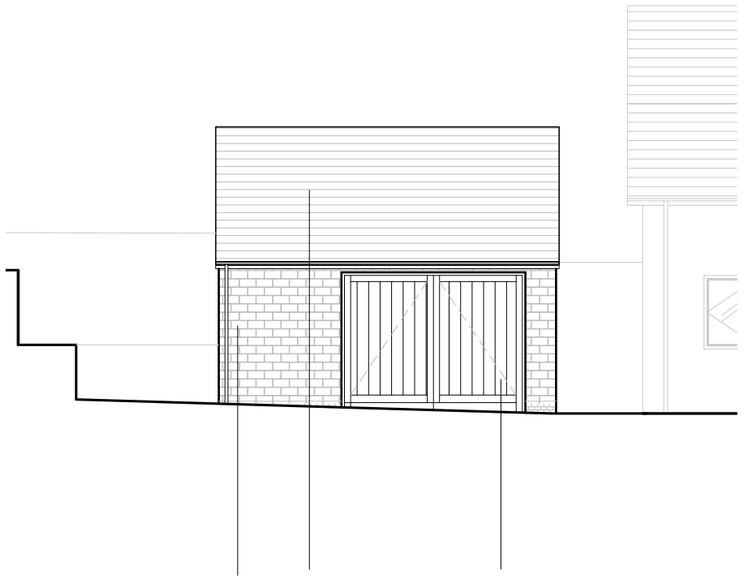

West elevation with retaining wall

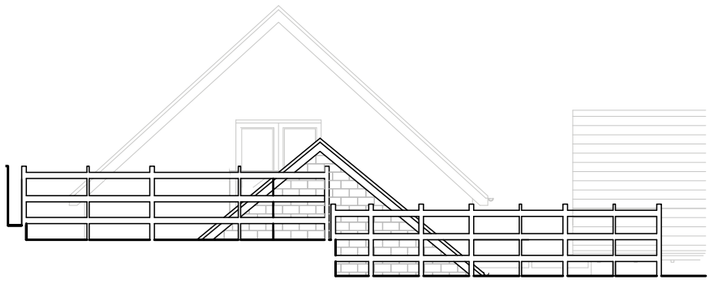

East elevation

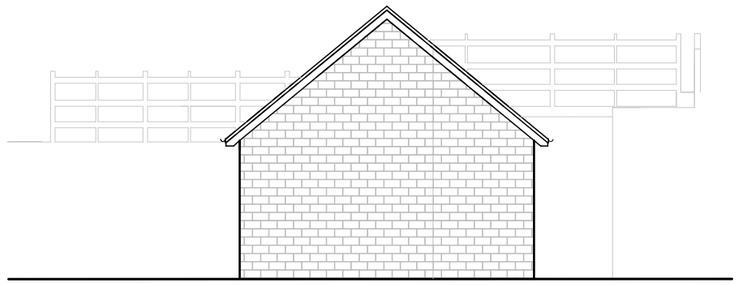

1m SCALE 1:100

PlanningDesign
PLANNING | ARCHITECTURE | HERITAGE
Second Floor, Suite 3
Woburn House
Vernon Gate
Derby
DE1 1UL
Tel: 01332 347 371
E-mail: info@planningdesign.co.uk
www.planningdesign.co.uk

PROJECT DESCRIPTION: Application for the erection of a garage at Twin Barn Hollow, Moorside Lane, Holbrook, Belper, DE56 0TW

DRAWING TITLE: Proposed Garage Plans and Elevations

CLIENT: Andy Mckenzie

DRAWN: EG/CH

CHECKED: JM

SCALE: 1:100

PAPER: A3

DATE: February 2026

STATUS: **PLANNING**

DRAWING REF: 5767- 004B

© all information copyright planning design practice ltd. all rights reserved
DRAWINGS FOR ILLUSTRATION PURPOSES ONLY **NOT INTENDED FOR CONSTRUCTION**
No dimensions to be scaled from this drawing. All dimensions to be checked and confirmed on site