
Revision	Date
REV -	-

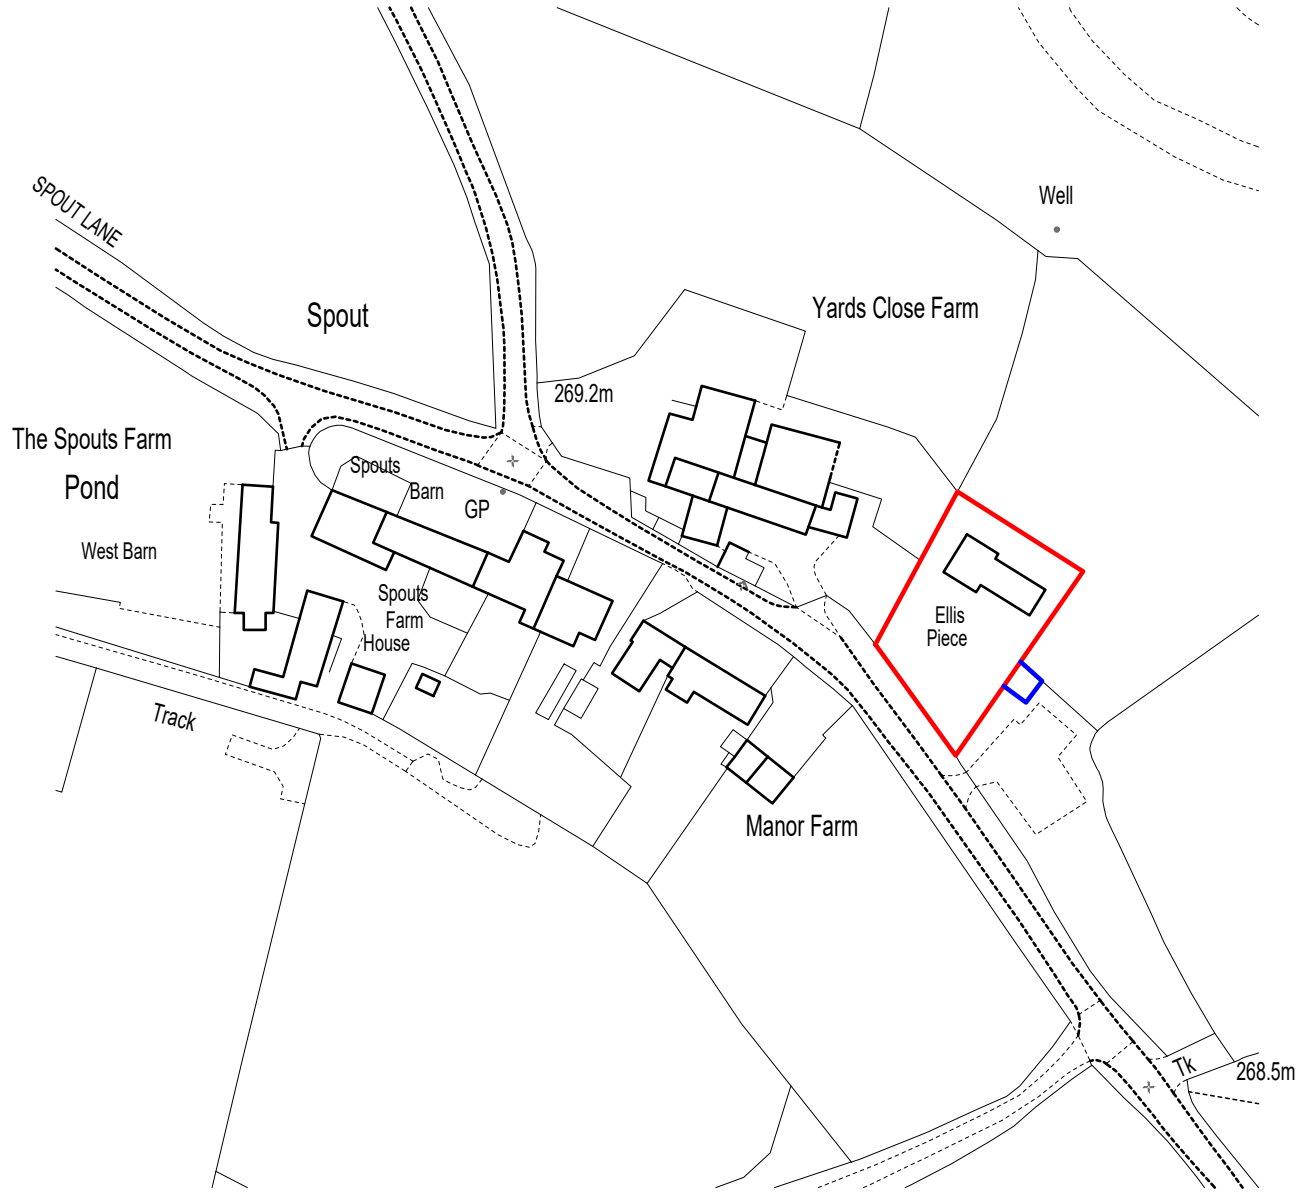

25m SCALE 1:1250

© Crown copyright 2024 Ordnance Survey 100053143

Site Area = 747m²

PlanningDesign

Second Floor, Suite 3
Woburn House
Vernon Gate
Derby
DE1 1UL

Tel: 01332 347 371

E-mail: info@planningdesign.co.uk
www.planningdesign.co.uk

PROJECT DESCRIPTION: Ellis Piece, Spout Lane, Shottle, DE56 2DQ

DRAWING TITLE: Site Location Plan

DRAWN BY:	CHECKED BY:
JB	-

CLIENT: Monica Doxie

DRAWING NUMBER:	REVISION:
001	-

SCALE:	DATE:
1:100 @ A3	July 2024

STATUS: **PLANNING**

DRAWING REF: 4916 - 001

© all information copyright planning design practice ltd. all rights reserved
DRAWINGS FOR ILLUSTRATION PURPOSES ONLY ***NOT INTENDED FOR CONSTRUCTION***
No dimensions to be scaled from this drawing. All dimensions to be checked and confirmed on site