

BLOCK PLAN scale 1:500

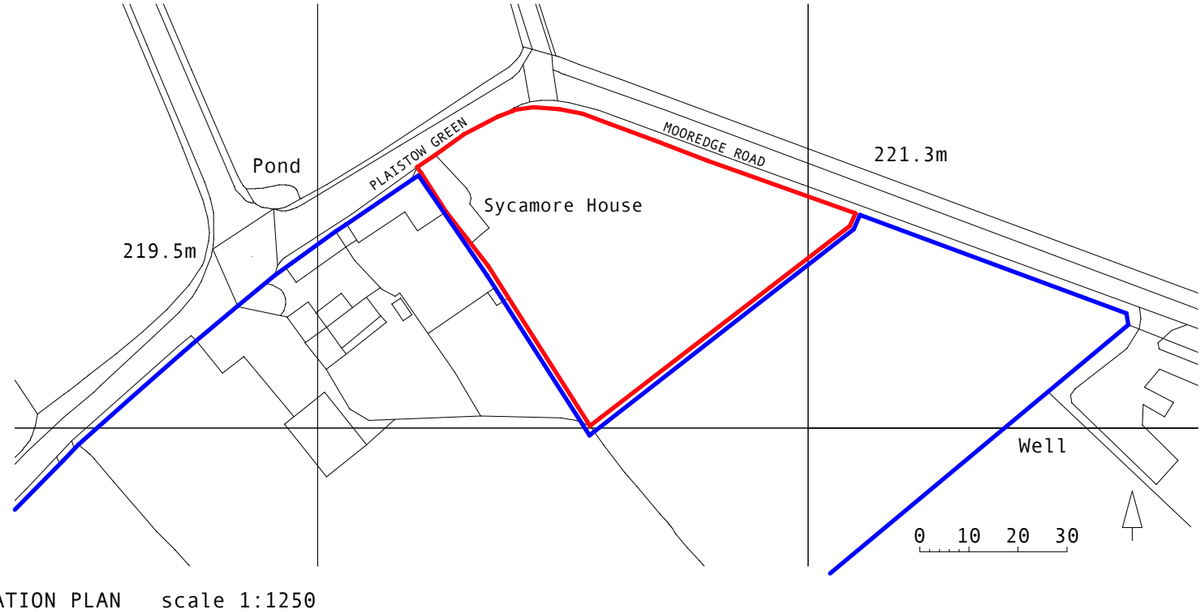

LOCATION PLAN scale 1:1250

Line of fw drainage

Existing tree

Existing dry stone wall

Existing dry stone wall reduced to 1m high

Existing stone wall

Bollard light

1m wide gravel path

16no whips @ min 4mc/s

Silver Birch (Betula Pendula) 50%
Hazel (SCorylus avellana) 25%
Field Maple (Acer campestre) 25%

Existing native hedgerow

New ornamental hedgerow

Field maple (Acer campestre) – 20%
Hazel (Corylus avellana) – 20%
Hawthorn (Crataegus monogyna) – 40%
Blackthorn (Prunus spinosa) – 20%

60-80cm high bare root whips planted in species groups of 3 or 5.

Modified existing grassland

Vehicular access, parking and other hard standing areas.

Rev A 23/01/26 2 no trees added.
Rev B 24/02/26 Huts 1 & 3 relocated

Job Title
PROPOSED SHEPHERD'S HUTS
SYCAMORE HOUSE FARM CRICH DE4 5GX

Drawing Title
LOCATION PLAN, BLOCK PLAN & ROOF PLAN

Drawing Status PLANNING

Scale 1:1250 & 1:500 @ A3 Date 07/25

Drawing Number 2523/LP Rev B

LIAM DOHERTY ARCHITECT
3 Kingsbridge Way Bramcote Nottingham NG9 3LW
Tel 0115 9229211 email lda@macace.net