
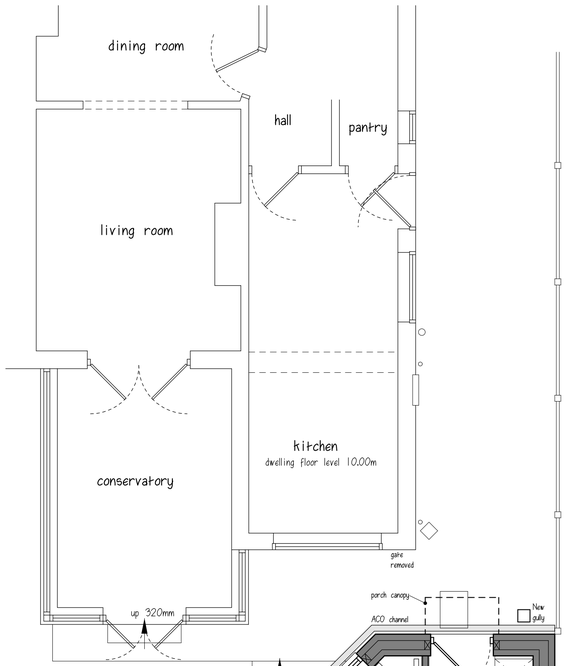


proposed floor plan
1:50

Non-slip tiling to ensuite floor

Electric towel rail heater to ensuite

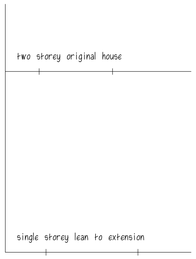

ACO channel drainage in front of proposed annexe to allow for same FL.


Lightly obscure glazed entrance door

Electric boiler located above fridge


Wall units over worktop as required




proposed front elevation
1:50

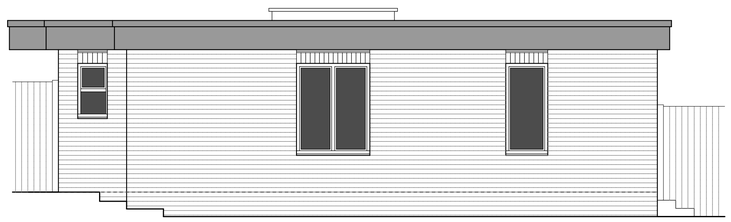

proposed side elevation facing garden 1:50

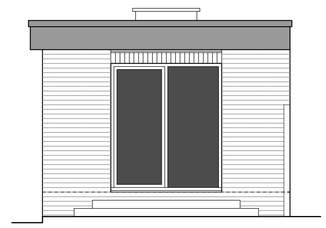

proposed rear elevation
1:50

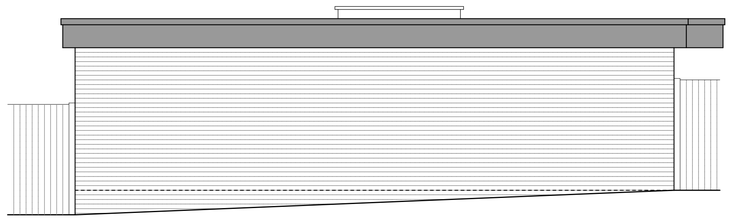

proposed side elevation facing No. 31
1:50


proposed external materials

- fibreglass or black rubber flat roof
- red/orange facing bricks
- anthracite grey upvc windows, french doors & lantern light
- composite steel front entrance door




block plan 1:500


0m 20m 50m

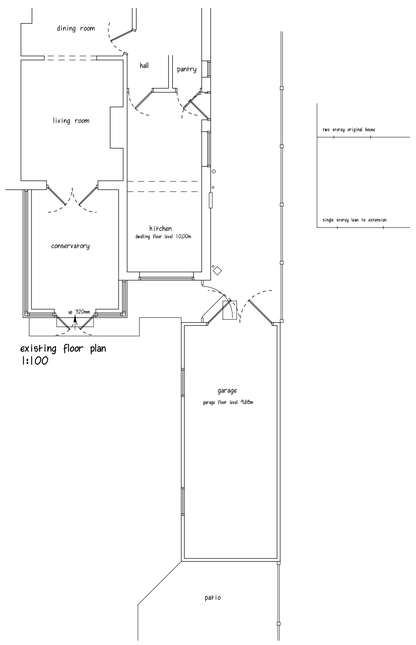


existing floor plan
1:100

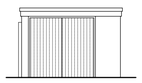

existing front elevation
1:100

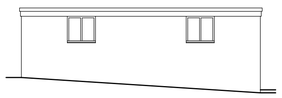

existing side elevation facing garden
1:100

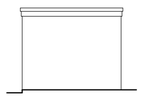

existing rear elevation
1:100



existing side elevation facing No. 31
1:100



Ordnance Survey (c) Crown Copyright 2013. All rights reserved. Licence number 100022432

site location plan 1:1250

0m 20m 50m

A	Revised to client comments	16/01/26
B	Living Room window widened	25/02/26
	REVISIONS	DATE

CLIENT MR. J. & MRS. S. THOMPSON

ADDRESS 33 FLOWERY LEYS LANE
ALFRETON

PROJECT PROPOSED GRANNY ANNEXE

DRAWING SURVEY & SCHEME DESIGN

SCALE 1:50 / 1:100 / 1:500 / 1:1250 at A1

DATE JANUARY 2026

DWG No. PA/26-002 SK 81 01 B

PILKINGTON ARCHITECTURE
29A STRETTEA LANE
HIGHAM
ALFRETON
DERBYSHIRE
DE55 6EJ
Tel : 01773 843333
jon@pilkington-architecture.co.uk

This drawing is copyright
Contractors must check all dimensions on site, working only from grid & figure dimensions.
Discrepancies must be reported to the designer before work is done.