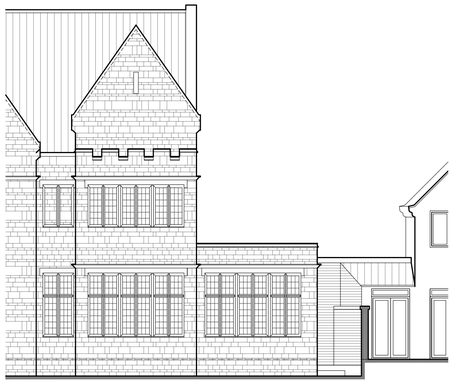

PART EXISTING FRONT ELEVATION
SCALE 1:100



PART EXISTING SIDE ELEVATION
SCALE 1:100

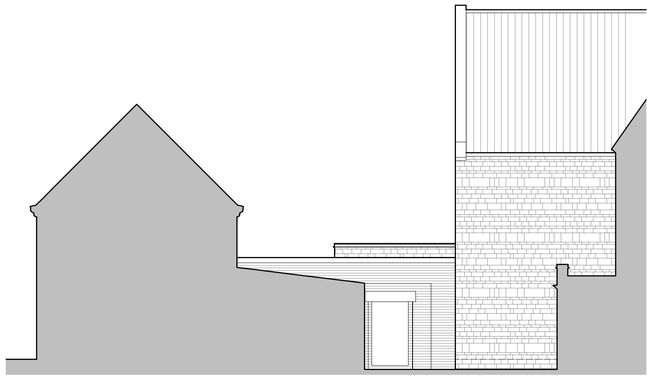

PART EXISTING REAR ELEVATION
SCALE 1:100

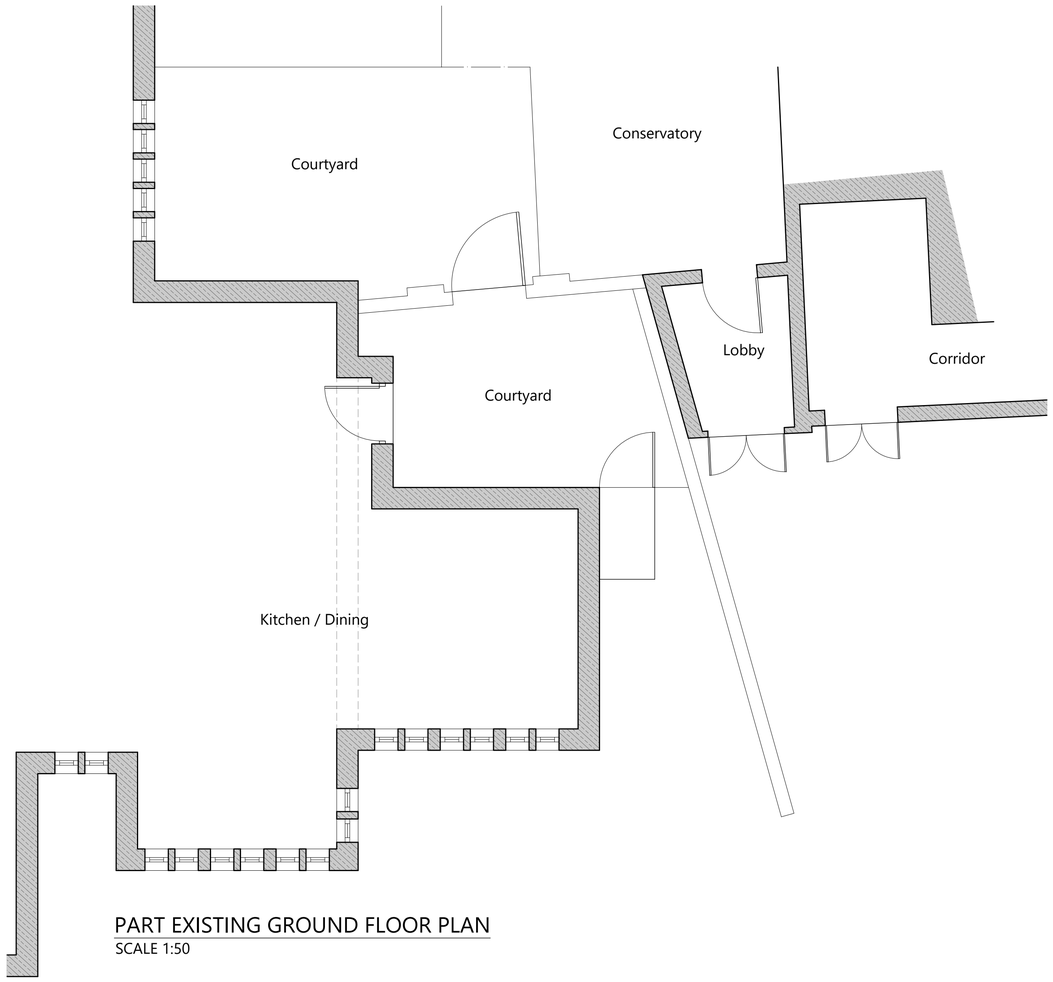

PART EXISTING GROUND FLOOR PLAN
SCALE 1:50

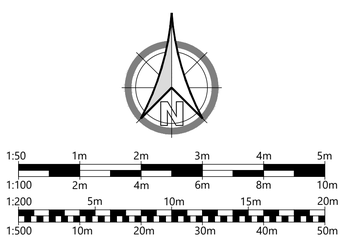

REVISIONS

PAUL GAUGHAN
BUILDING CONSULTANTS

Unit E14, Langham Park Industrial Estate, Lows Lane
Stanton by Dale, Ilkeston DE7 4RJ
Phone 0115 9324010
E-mail: info@paul-gaughan.co.uk
Web: www.paul-gaughan.co.uk

CLIENT

LOCATION
The Manor House, Morley Manor, Main Road, Morley, Derbyshire, DE7 6GD

PROJECT
Alterations and Extension to Existing Dwelling

TITLE
Existing Floor Plan & Elevations

PAPER SIZE	SCALE	DATE
ISO A1 (594.00 x 841.00 MM)	1:50; 1:100	Sept 2025

DRAWING NUMBER	REVISION
DB/AW/25/194/01	A

Scales are correct at time of plotting however please note that distortion can occur during copying. This drawing is copyright and may not be altered, traced, photographed, electronically copied or used for any purpose other than for which it is issued, without written permission from Mr. Gaughan.
Check all dimensions on site. Any discrepancies should be reported to the designer before works proceed. Hatching is a representation of materials only.