
Location Plan

Site Address: **65, Upper Dunstead Road, Langley Mill, Heanor, NG16 4FJ**

PlanningPortal

Date Produced: **26-Feb-2026**

Scale: **1:1250 @A3**

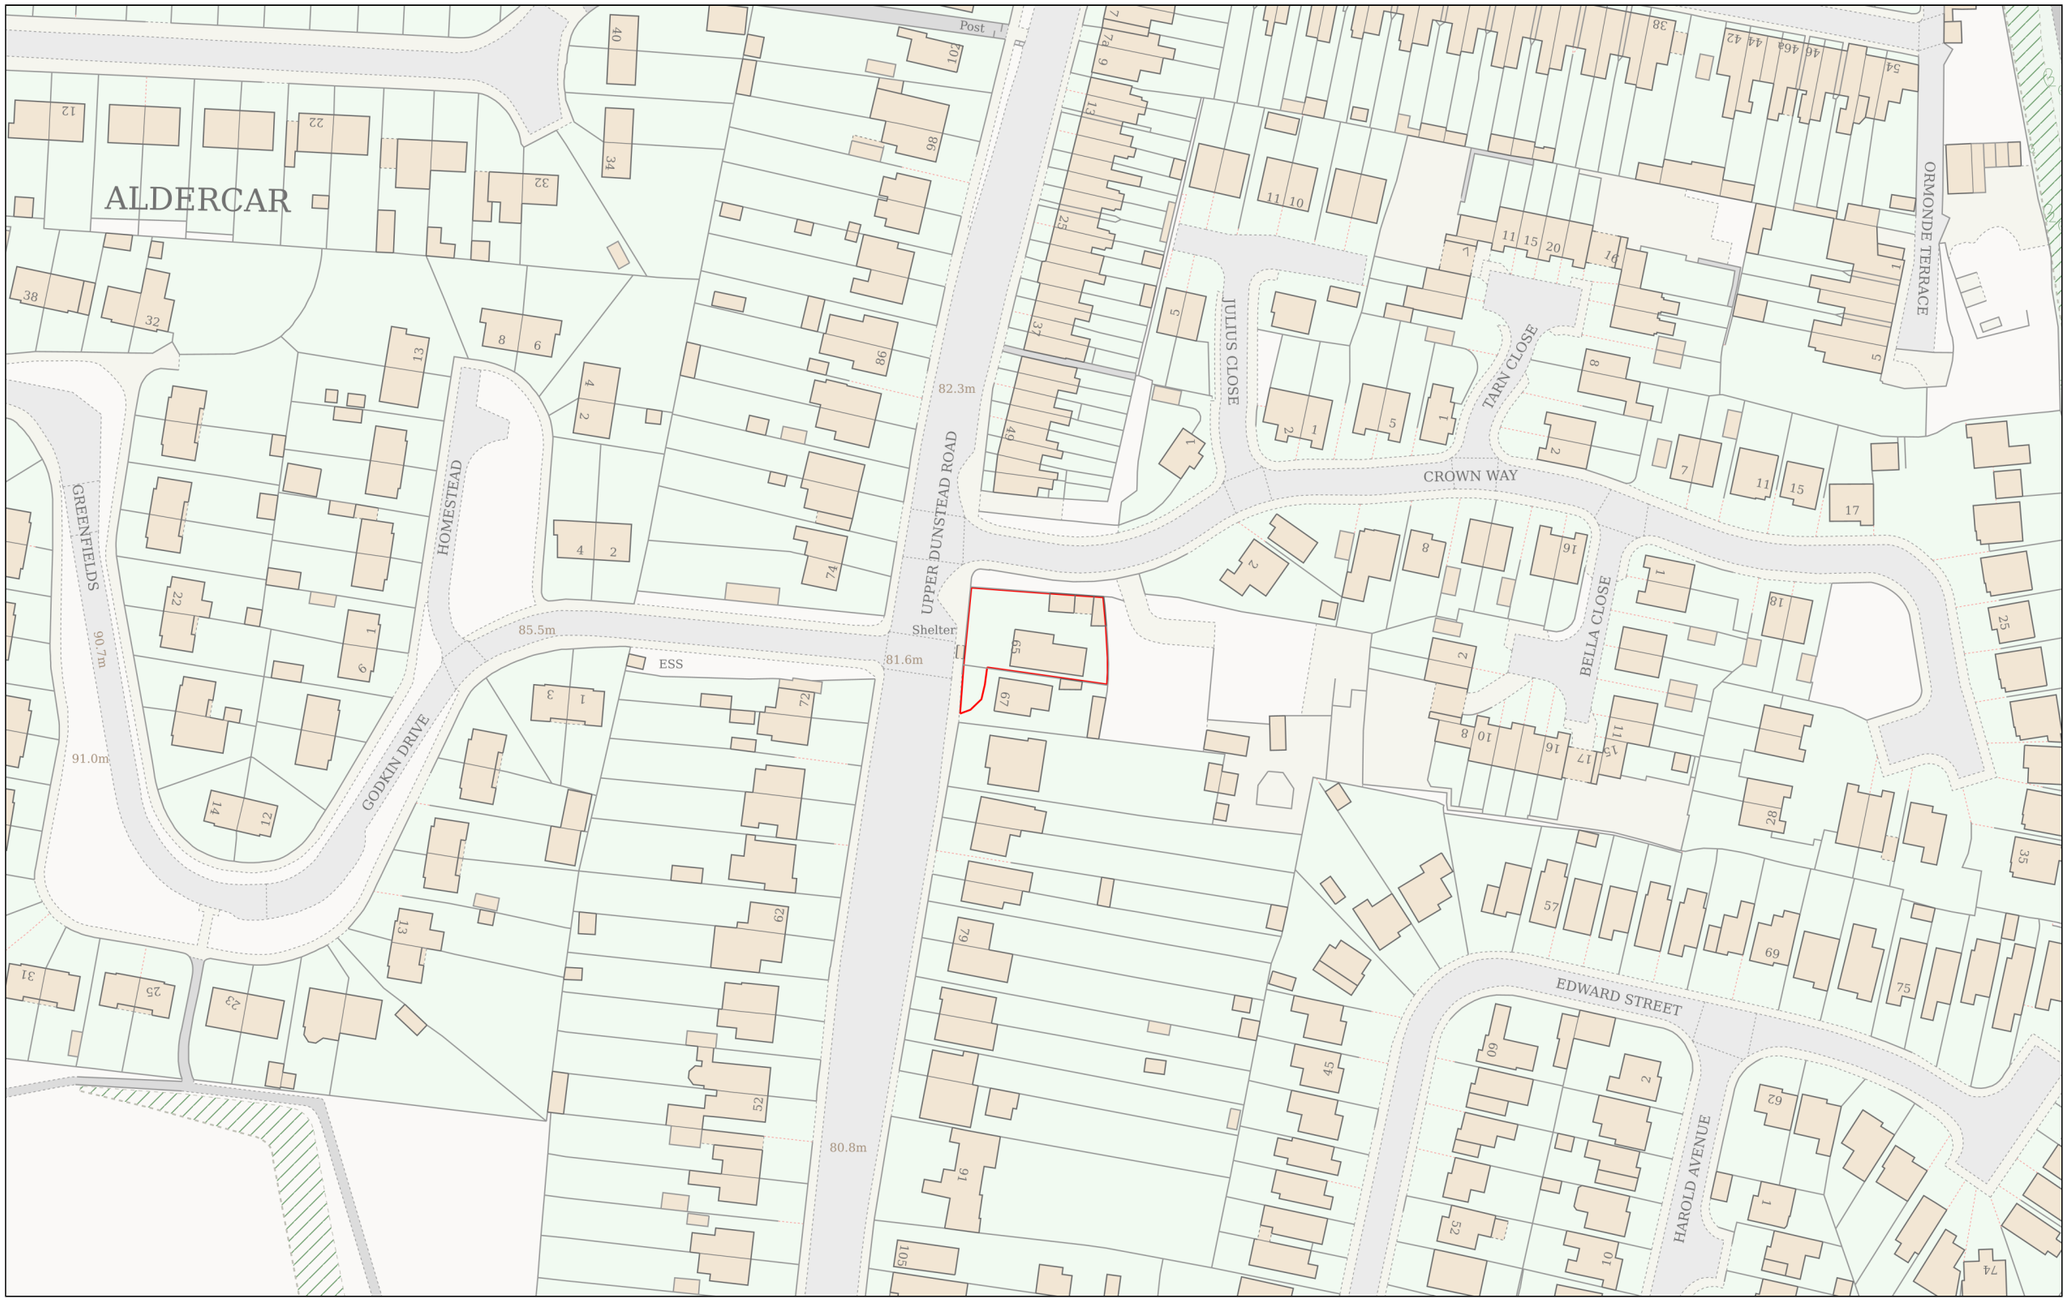

Planning Portal Reference: **PP-14735441v1**

Powered By TerraQuest

© Crown copyright and database rights 2026 OS 100042766